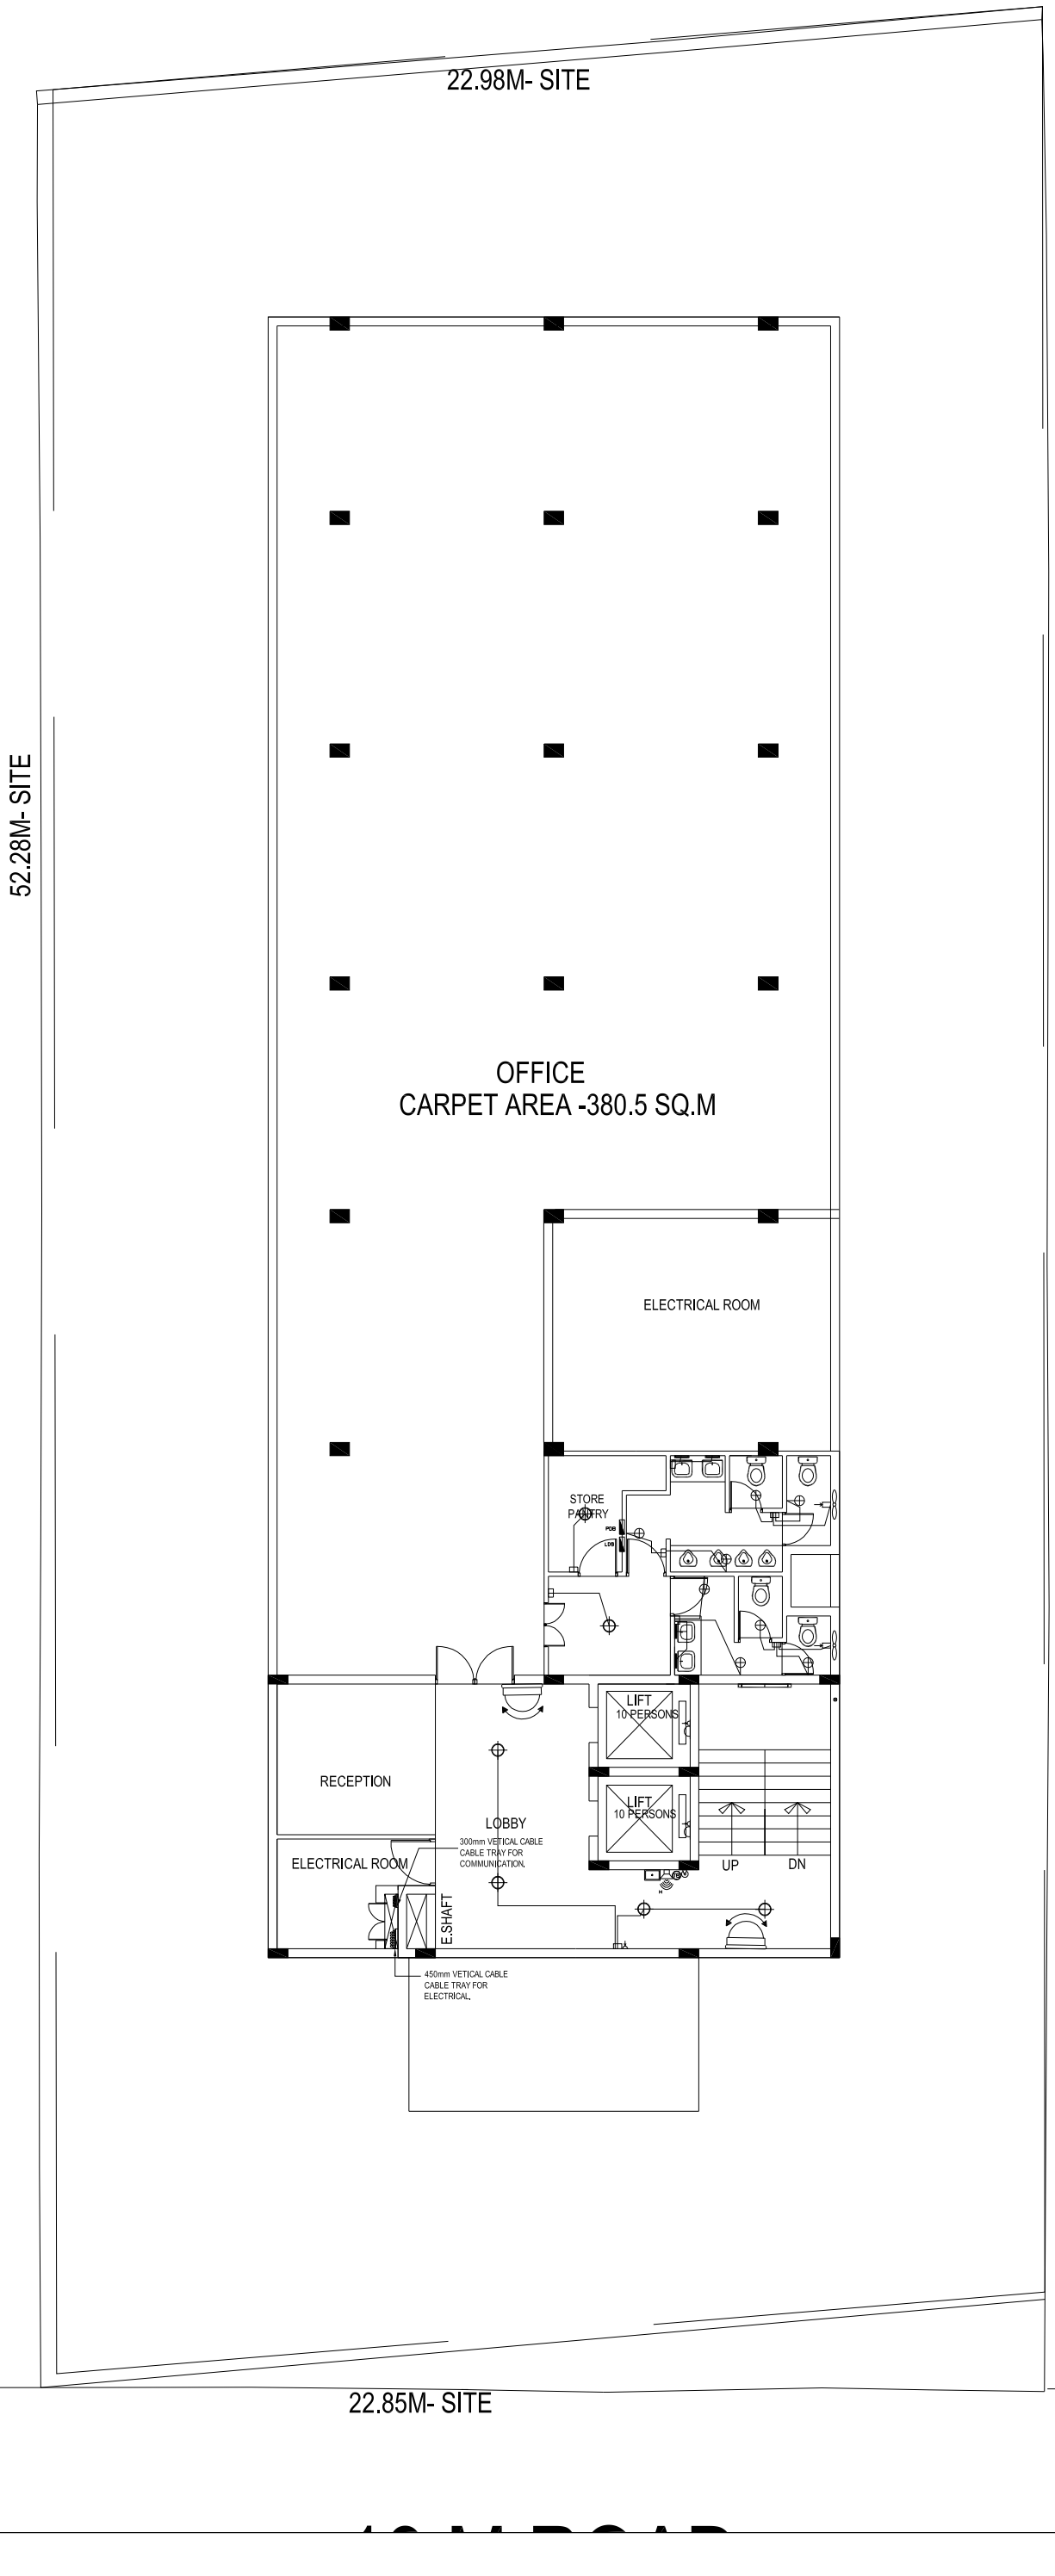

LEGEND:

SYMBOL	DESCRIPTION
	POST TOP LATERN
	BOLLARD
	WALL MOUNTED STREET LIGHT
	1X18W CEILING LIGHT
	T5 LIGHT FITTING
	EXHAUST FAN
	SWITCH BOX
	5A SOCKET
	BULK HEAD
	MAN HOLE
	CONDUIT RISER
	MIRROR LIGHT
	WALL MOUNT
	VERTICAL CABLE TRAY
	FIRE EXTINGUSHER
	TALK BACK ADDRESSING SYSTEM
	HOOTER
	MANUAL CALL POINT
	PTZ CAMERA
	DOME CAMERA

NOTE:

1. LIGHTING CIRCUIT FROM DB TO SWITCH BOX - 2X2.5SQMM+1X1.5SQMM CU WIRE.
2. LIGHTING CIRCUIT FROM SWITCH BOX TO POINT - 3X1.5SQMM CU WIRE.
3. POWER CIRCUIT (16A SOCKET) - 2X2.5SQMM+1X1.5SQMM CU WIRE.
4. CAR PARKING AND EXTERNAL LIGHT POINTS ARE CONTROLLED BY MCB IN DB.

PROJECT:

PROPOSED OFFICE BUILDING
AT PALLIKARANAI
CHENNAI

CLIENT:

H L L LIFE CARE LTD.
(A GOVERNMENT OF INDIA ENTERPRISE)
HITES
(HLL INFRA TECH SERVICES LTD)
VELACHERRY,CHENNAI
web : www.lifecarehll.com

PROJECT CONSULTANT:

CARE CONSULTANTS AND CONTRACTORS
CHINMAYA NAGAR STAGE - II,
25/C, AANI STREET,
VIRUGAMBAKKAM,
CHENNAI - 600 092.
E-MAIL: caretech1995@gmail.com

ARCHITECTS:

AKSHARA ASSOCIATES
ARCHITECTS & ENGINEERS
Plot No. 82, 1st Floor, Gopalan Street,
Vasudevan Nagar, Chennai 600 083
Tel / Fax : 044 2471 7557
Mobile : 94440 02589
Email I.D. : aksharaassociates@yahoo.in
sivababu2005@yahoo.co.in

MEP CONSULTANTS:

CARE CONSULTANTS AND CONTRACTORS

STRUCTURAL CONSULTANTS:

C.KANNAN B.E., M.E(STRUCTURE)
L1/932, SSK ILLAM,
THIRIVALLUVAR NAGAR, THIRUVANMIYUR,
CHENNAI-41.
MOBILE NO: 098412 49815.
E-MAIL:kannankds2007@rediffmail.com

DRAWING TITLE

ELECTRICAL LIGHTING LAYOUT FOR TYPICAL FLOOR COMMON AREAS

Drawn: V.S	Checked: V.S
Approved: KRISHNAN	Scale: 1:100
Date: 13.07.15	Sheet: A2
Drg No: CC\ELE\PJ20\ELE-01	Rev:R0
File Path: C:\Users\HLL\Desktop\MEP\ELECTRICAL DRAWING LOAD, BOQ\BOQ - Building layout for common areas.dwg	