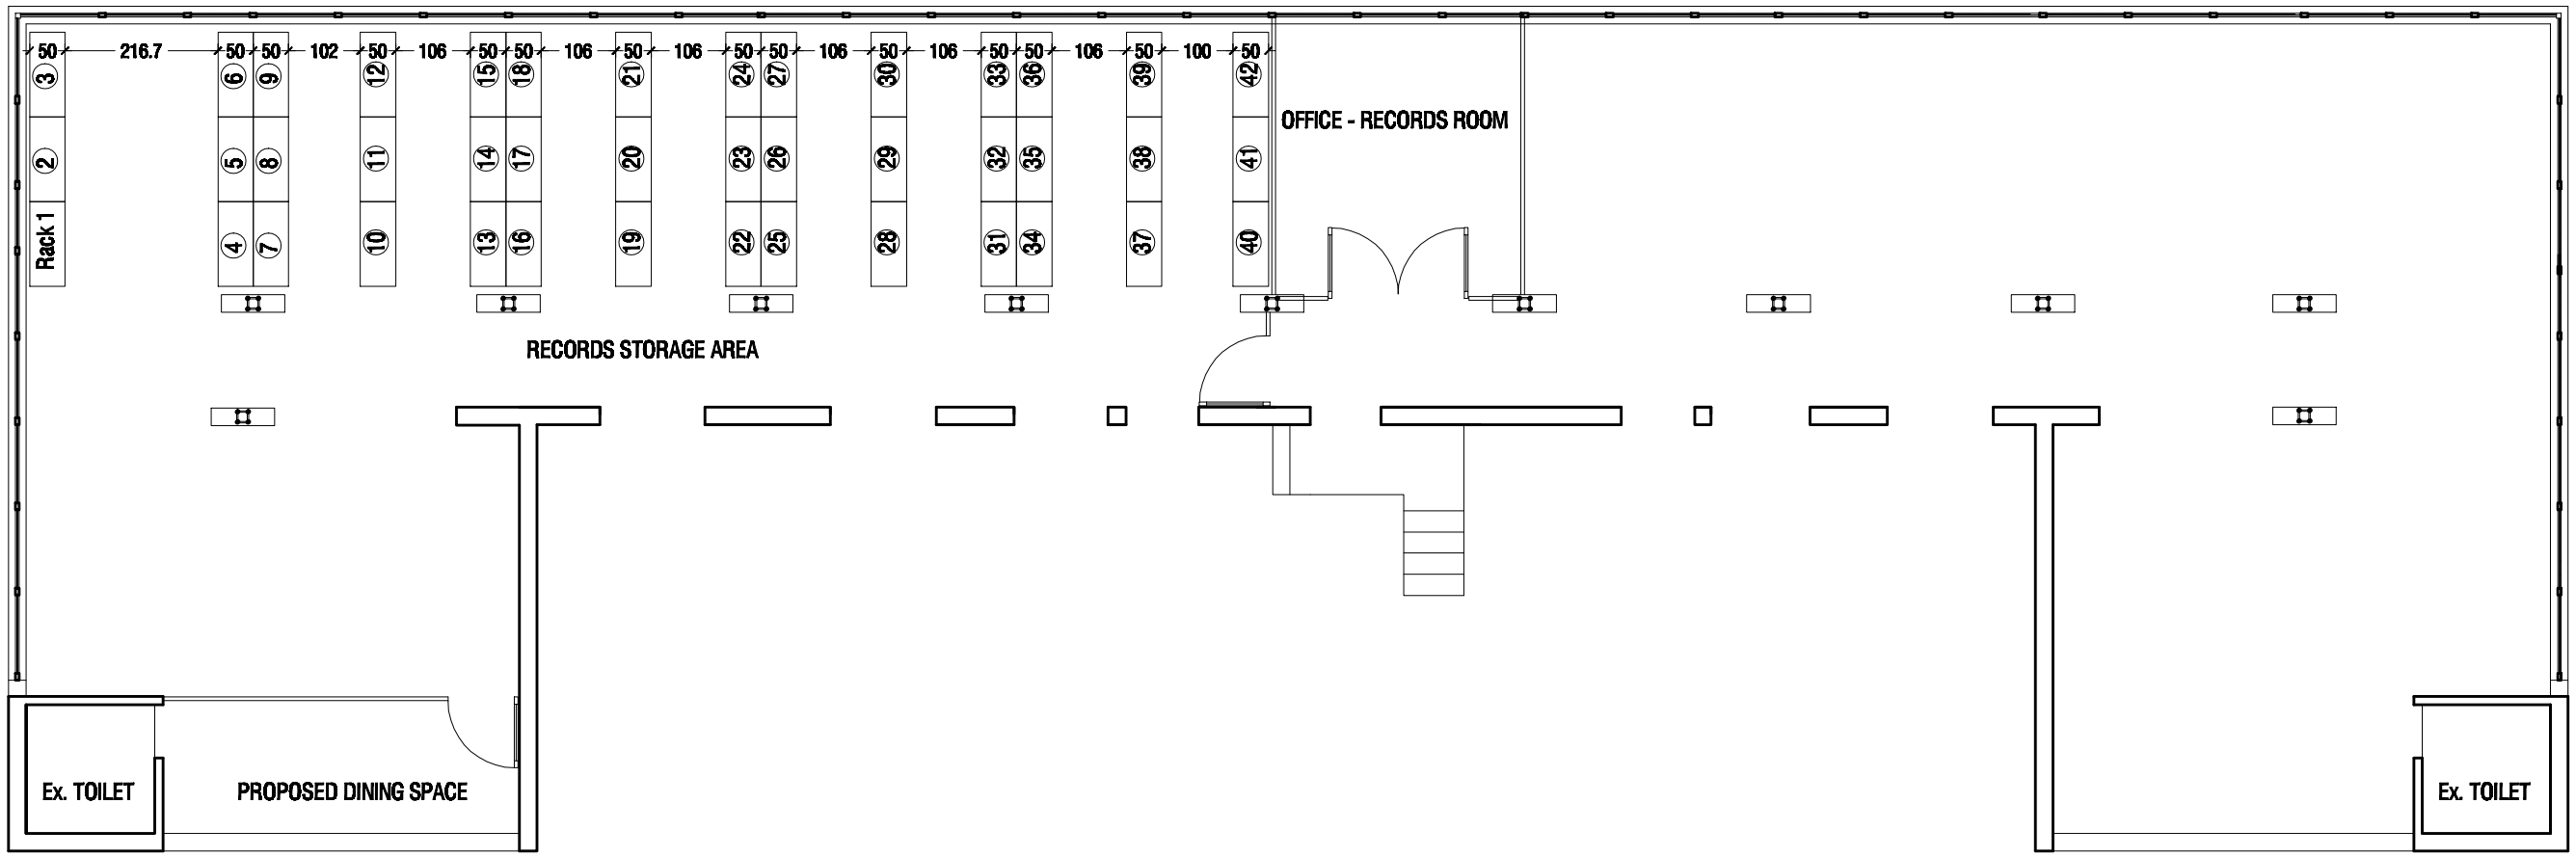

SCHEDULE OF QUANTITY			
DESCRIPTION	NOS	HEIGHT	SILL
DOOR LEGEND			
SINGLE HANDED DOOR			
TOILET DOOR			
GLASS DOOR			
GLAZED WINDOW			
SLIDING WINDOW			
VENTILATOR			

NO.	DATE	CONSULTANTS
		STRUCTURAL
		ELECTRICAL
		PLUMBING
		FIRE
		AIR CONDITIONING
		INTERIOR
		LANDSCAPE

AREA STATEMENT	
	TYPE

PROJECT TITLE

PROPOSED RENOVATION OF THE OFFICE OF THE D.M.E @ TRIVANDRUM
RECORDS ROOM – THIRD FLOOR

DRAWING TITLE

PROPOSED LAYOUT

ARCHITECT

SYMPHONY DESIGN STUDIO

S-103, PANAMPILLY NAGAR, KOCHI-682036.
Ph : 91 - 484 - 2320024, Mob : 9388888891
E - mail : vkanpai@gmail.com

THE RIGHT OF THE DRAWING SHALL BE RETAINED BY THE DESIGNER. THE DRAWING SHALL NOT BE PUBLISHED WITHOUT THE WRITTEN CONSENT OF THE DESIGNER.

PROJECT NO. : AA/KLL-SHE-07/11/08/10

DWN : SREEJITH

CHKD : V.A.V

SHEET NO.	REV. NO.	DATE
P.D.1.1	0	

ALL DIMENSIONS IN MM ONLY.

SCALE