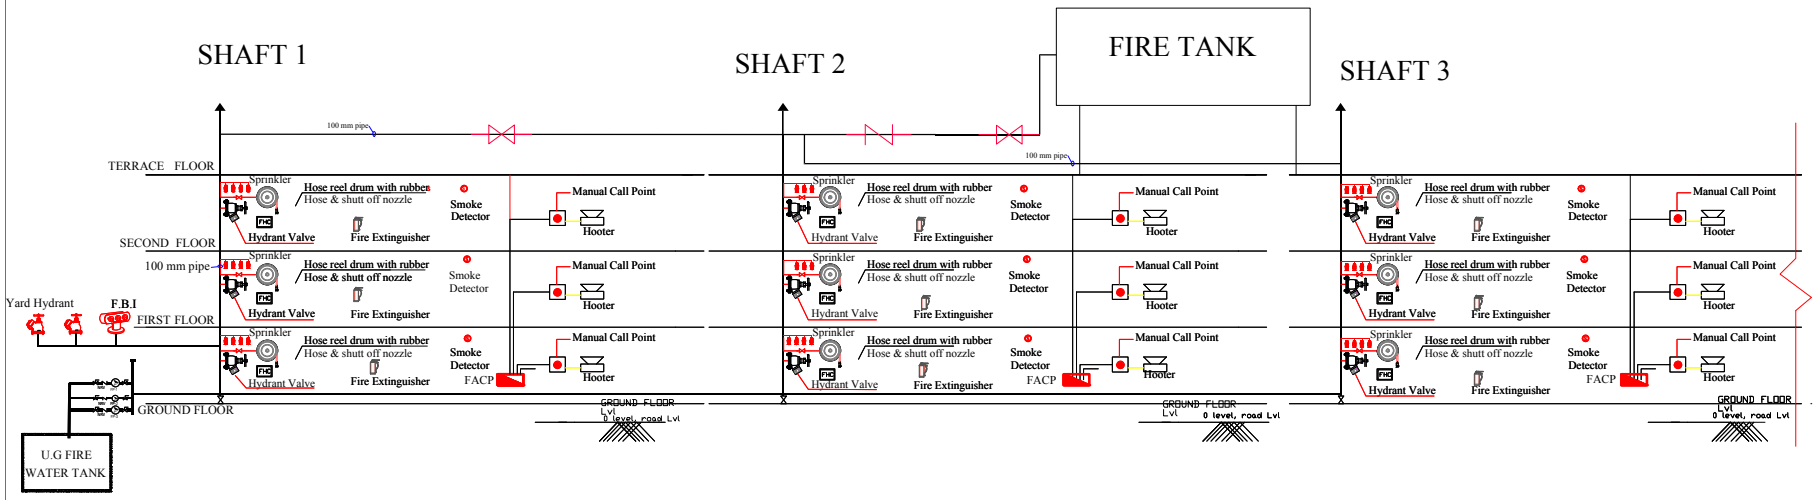

LEGEND

- Fire Brigade Inlet
- Yard Hydrant
- Hose Reel
- Pendent Sprinkler
- Side Wall Sprinkler
- Heat Detector
- Smoke Detector
- Fire Extinguisher
- FACP
- Hooter
- MCP
- Fire Pump
- Butterfly Valve
- Non Return Valve
- Air Release Valve
- Riser Point, Hydrant Valve Hose reel & Hose box
- Riser Point

NOS.	DATE	DESCRIPTION	DWN	CKD.
R0	16-01-2017		GOVIND M	PRADEEP M

REVISIONS

CLIENT

JIPMER

CONSULTANTS:

HITES
HLL INFRA TECH SERVICES LTD
(A fully owned subsidiary of HLL Lifecare Ltd.)
(A Government of India Enterprise)
THIRUVANANTHAPURAM-6
TEL: 0471-2365872, 2365873
FAX: 0471- 2368144
web : www.lifecarehll.com

PROJECT TITLE

FIRE FIGHTING SYSTEM FOR OPD BLOCK

DRAWING TITLE

SCHEMATIC DRAWING

FIRE FIGHITING DRAWING

DATE: 16-01-2017

SCALE : NTS

DRG. NUMBER

JOB NUMBER