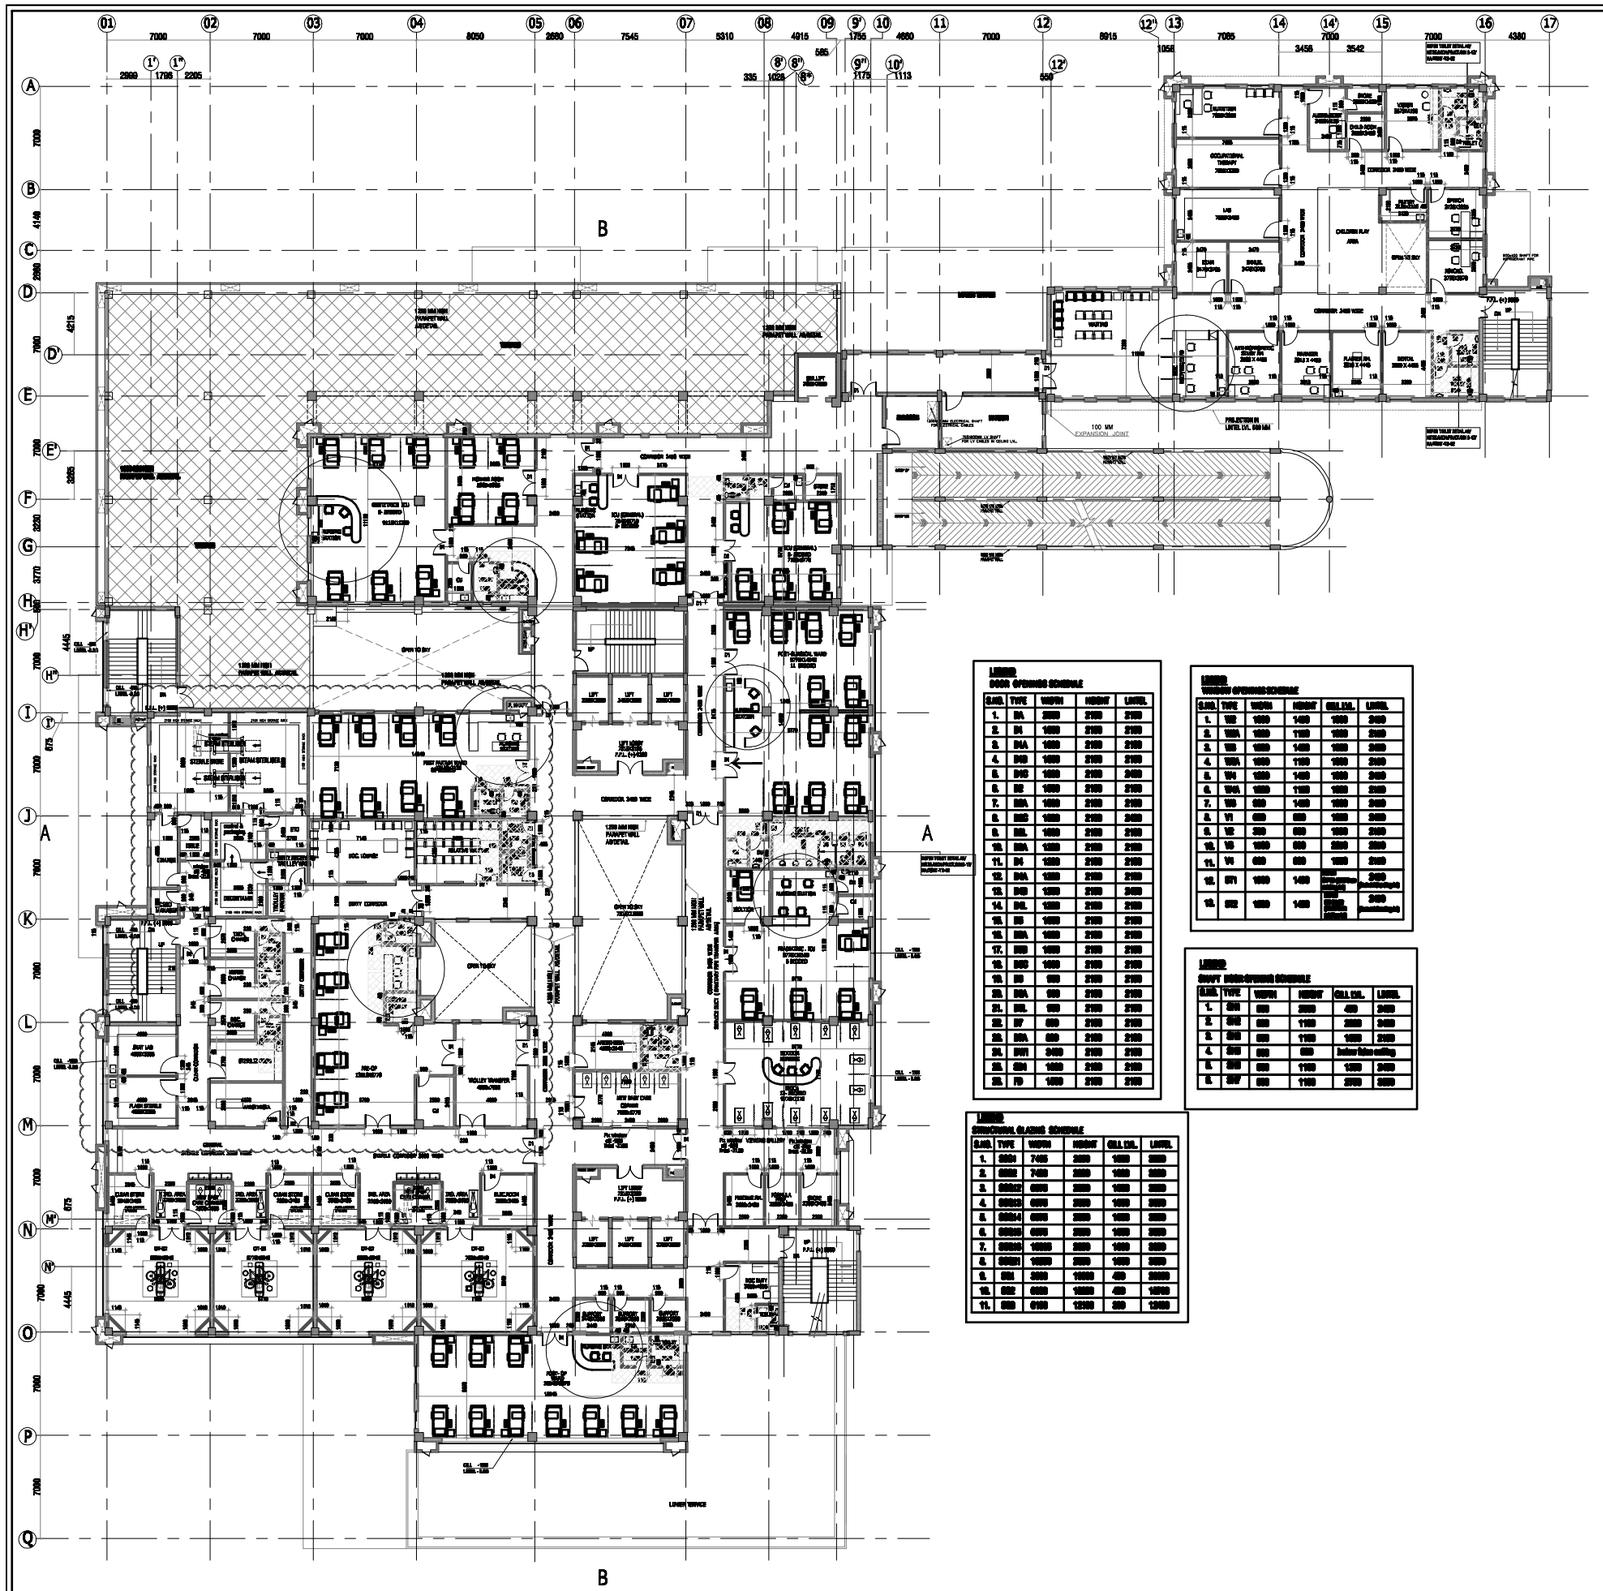

LEGEND
DOOR SCHEDULE

SLNO.	TYPE	WIDTH	HEIGHT	LINTEL
1.	D1	2000	2100	2100
2.	D1	1000	2100	2100
3.	D1A	1000	2100	2100
4.	D2	1000	2100	2100
5.	D2	1000	2100	2100
6.	D2	1000	2100	2100
7.	D2A	1000	2100	2100
8.	D2	1000	2100	2100
9.	D2A	1000	2100	2100
10.	D2A	1000	2100	2100
11.	D2	1000	2100	2100
12.	D2A	1000	2100	2100
13.	D2	1000	2100	2100
14.	D2L	1000	2100	2100
15.	D2	1000	2100	2100
16.	D2A	1000	2100	2100
17.	D2	1000	2100	2100
18.	D2	1000	2100	2100
19.	D2	900	2100	2100
20.	D2A	900	2100	2100
21.	D2L	900	2100	2100
22.	D7	900	2100	2100
23.	D2A	900	2100	2100
24.	D2A	2400	2100	2100
25.	D2A	1800	2100	2100
26.	D	1800	2100	2100

LEGEND
VENTILATION OPENINGS SCHEDULE

SLNO.	TYPE	WIDTH	HEIGHT	SILL LVL.	LINTEL
1.	V2	1800	1400	1000	2400
2.	V2A	1800	1100	1000	2400
3.	V4	1800	1400	1000	2400
4.	V4A	1800	1100	1000	2400
5.	V4	1800	1400	1000	2400
6.	V4A	1800	1100	1000	2400
7.	V5	600	1400	1000	2400
8.	V1	600	600	1800	2400
9.	V2	600	600	1800	2400
10.	V2	1800	600	2400	3000
11.	V4	600	600	1800	2400
12.	ST1	1800	1400	Sunken slab with waterproofing	2400 Sunken slab
13.	ST2	1800	1400	Sunken slab with waterproofing	2400 Sunken slab

LEGEND
GLAZING SCHEDULE

SLNO.	TYPE	WIDTH	HEIGHT	SILL LVL.	LINTEL
1.	G1	600	2000	400	2400
2.	G1	600	1100	2000	3000
3.	G1	600	1100	1400	2500
4.	G1	600	600	Indoor toilet ventilating	
5.	G1	600	1100	1400	2500
6.	G1*	600	1100	2000	3000

LEGEND
STRUCTURAL GLAZING SCHEDULE

SLNO.	TYPE	WIDTH	HEIGHT	SILL LVL.	LINTEL
1.	SG1	7400	3000	1000	3000
2.	SG2	7400	3000	1000	3000
3.	SG2A	6000	3000	1000	3000
4.	SG3	6000	3000	1000	3000
5.	SG3A	6000	3000	1000	3000
6.	SG3	6000	3000	1000	3000
7.	SG3A	12000	3000	1000	3000
8.	SG3A	12000	3000	1000	3000
9.	SG	3000	12000	400	12000
10.	SG	6000	12000	400	12000
11.	SG	6100	12000	250	12000

NOTE:
- ALL DIMENSIONS ARE IN MM
- ALL LEVELS ARE IN M

REVISIONS

MARK	DATE	DESCRIPTION
00	31-04-2017	GENERAL REVISION

LEGEND

	BRICK WORK
	BRICK WORK UP TO 2250 MM HIGH
	COLUMN
	SUNK 150 mm

PROJECT TITLE:
PROPOSED 200 BEDDED
ICCU AND GENERAL
STATE IMPERIAL HOSPITAL
AT TILAK-NAGAR (UTTAR PRADESH)

NAME OF CLIENT/OWNER:
NATIONAL RURAL HEALTH MISSION
GOVT. OF U.P, LUCKNOW

A.E & MANAGER & PMC:
HITES
HITES INDIA TECH SERVICES LTD
S-43, SEC-C, SIKRA (A.H) - 282 004

ARCHITECT:
AKA ANJALI KHURANA ASSOCIATES
A-20, MOHTTARI,
S.D.A., N. DELHI-110016,
PH. : 91-11-26852222
FAX : 91-11-26852223

DRAWING TITLE:
HOSPITAL BUILDING
GROUND FLOOR PLAN

DRAWING NO:
HITES/AKA/UP/TILAK/GA/GF/01/R00

SCALE: 1:100

		01.12.2016