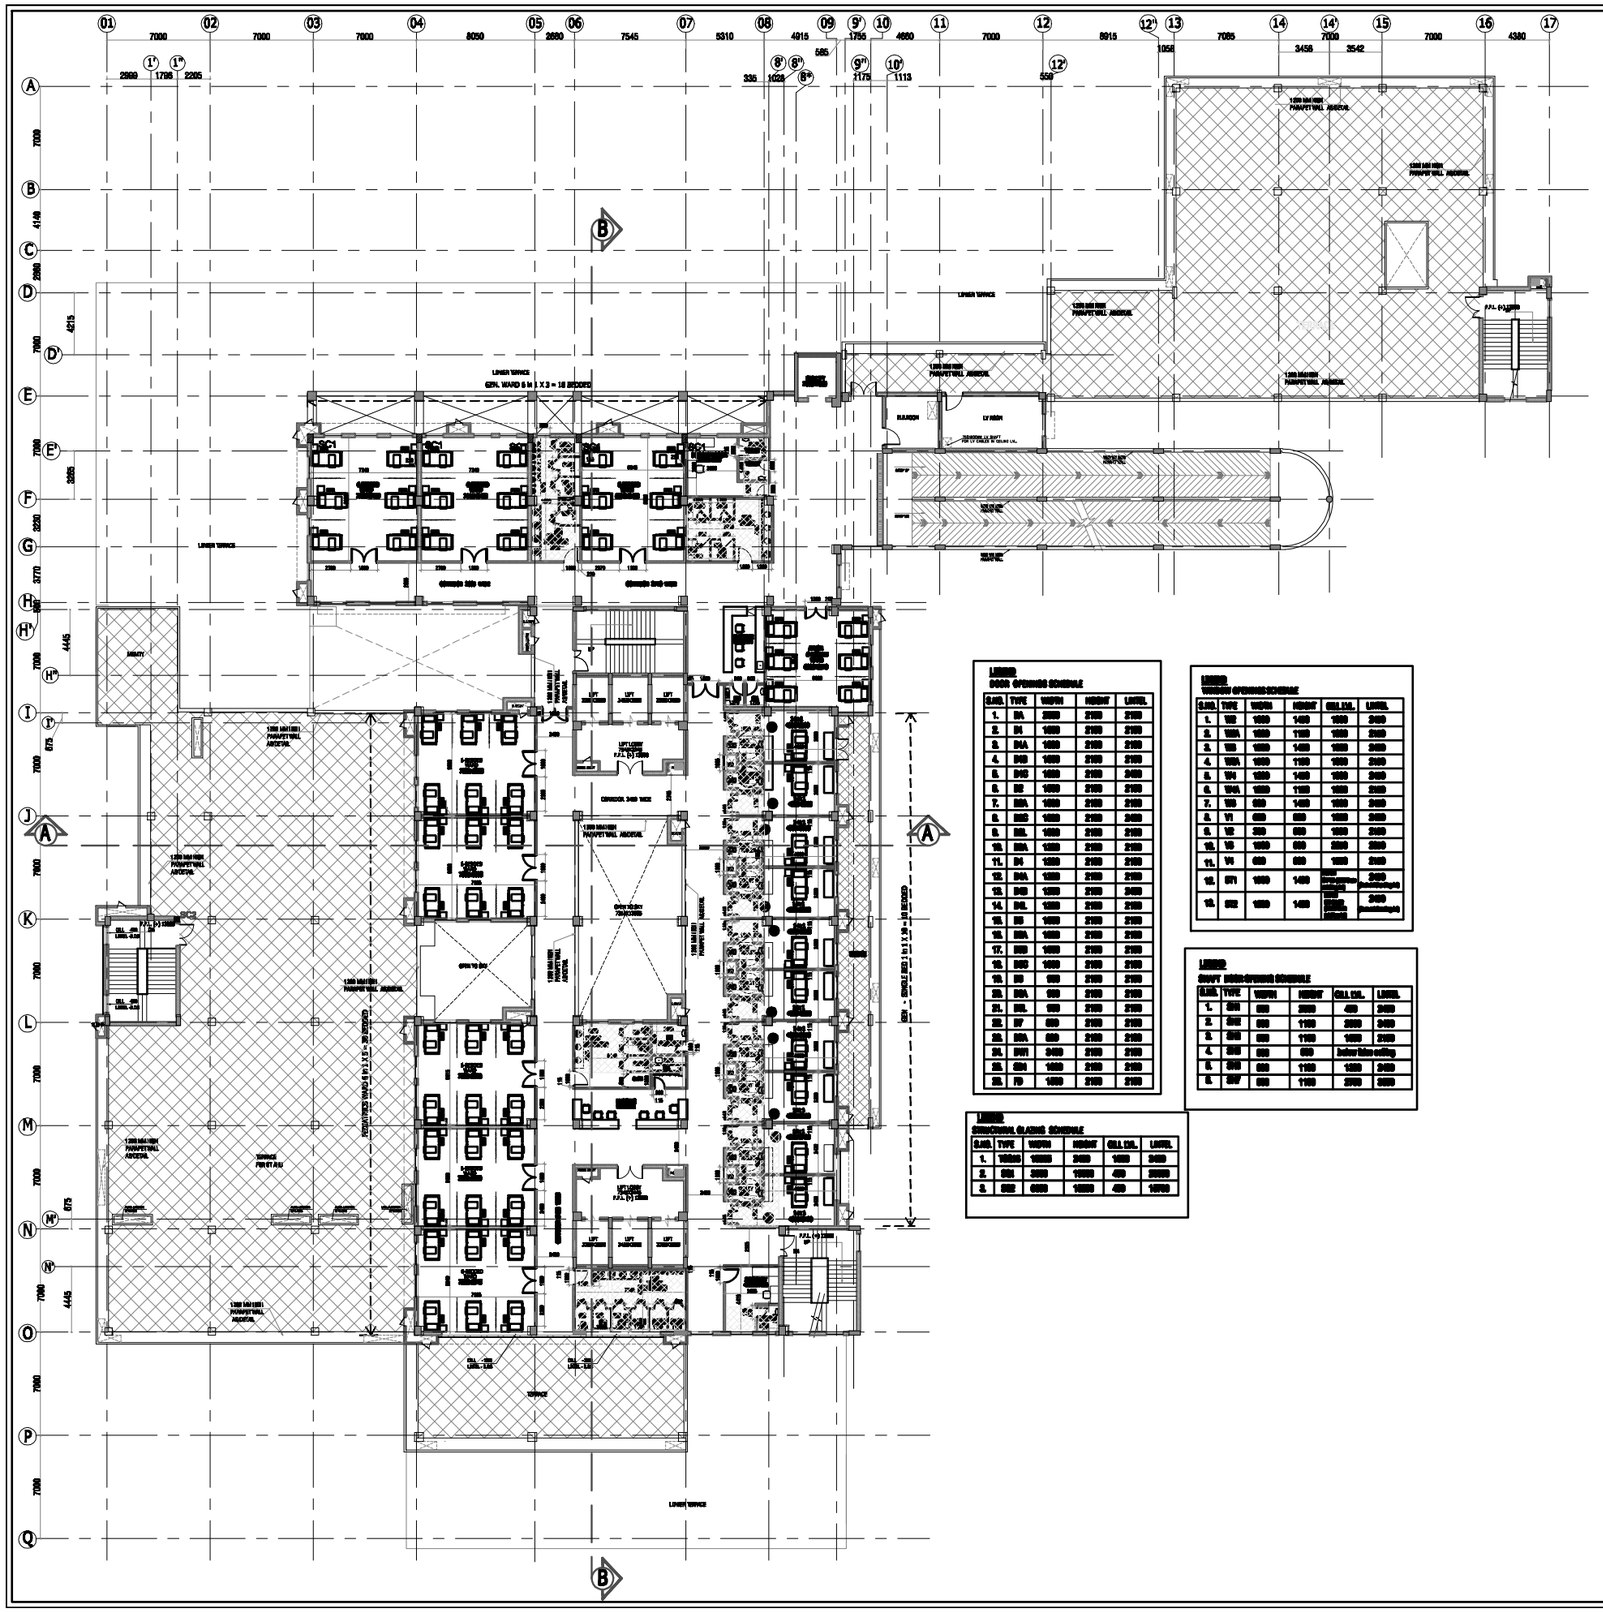

DOOR SCHEDULE

SLNO.	TYPE	WIDTH	HEIGHT	LINTEL
1.	D1	2000	2100	2100
2.	D1	1000	2100	2100
3.	D1A	1000	2100	2100
4.	D2	1000	2100	2100
5.	D2	1000	2100	2400
6.	D2	1000	2100	2100
7.	D2A	1000	2100	2100
8.	D2	1000	2100	2400
9.	D2L	1000	2100	2100
10.	D2A	1000	2100	2100
11.	D1	1000	2100	2100
12.	D2A	1000	2100	2100
13.	D2	1000	2100	2400
14.	D2L	1000	2100	2100
15.	D	1000	2100	2100
16.	D2A	1000	2100	2100
17.	D2	1000	2100	2100
18.	D2	1000	2100	2100
19.	D	100	2100	2100
20.	D2A	900	2100	2100
21.	D2L	100	2100	2100
22.	D7	900	2100	2100
23.	D2A	900	2100	2100
24.	D11	2400	2100	2100
25.	D2A	1000	2100	2100
26.	FD	1000	2100	2100

VENTILATOR OPENING SCHEDULE

SLNO.	TYPE	WIDTH	HEIGHT	SILL LVL	LINTEL
1.	V2	1000	1400	1000	2400
2.	V2A	1000	1100	1000	2400
3.	V2	1000	1400	1000	2400
4.	V2A	1000	1100	1000	2400
5.	V4	1000	1400	1000	2400
6.	V4A	1000	1100	1000	2400
7.	V3	600	1400	1000	2400
8.	V	600	600	1000	2400
9.	V	1000	600	1000	2400
10.	V4	600	600	1000	2400
11.	V1	1000	1400	1000	2400
12.	V1	600	600	1000	2400
13.	V2	1000	1400	1000	2400

SHAFT OPENING SCHEDULE

SLNO.	TYPE	WIDTH	HEIGHT	SILL LVL	LINTEL
1.	SH	600	2000	400	2400
2.	SH	600	1100	2000	2400
3.	SH	600	1100	1000	2400
4.	SH	600	600	below false ceiling	
5.	SH	600	1100	1000	2400
6.	SH	600	1100	2000	2400

STRUCTURAL GLAZING SCHEDULE

SLNO.	TYPE	WIDTH	HEIGHT	SILL LVL	LINTEL
1.	W2400	1000	2400	1000	3400
2.	SG1	2000	11000	400	24000
3.	SG2	6000	11000	400	11000

NOTE

- ALL DIMENSIONS ARE IN MM
- ALL LEVELS ARE IN M

REVISIONS

MARK	DATE	DESCRIPTION
00	21-04-2017	GENERAL REVISION

LEGEND

	BRICK WORK
	BRICK WORK UP TO 2250 MM HIGH
	COLUMN
	SUNK 150 mm

PROJECT TITLE

PROPOSED 200 BEDDED
ICCU AND GENERAL
STATE IMPERIAL HOSPITAL
AT TILOI-AMETH (UTTAR PRADESH)

NAME OF CLIENT / AGENCY

NATIONAL RURAL HEALTH MISSION
GOVT. OF U.P, LUCKNOW

A & E DESIGN & PMC

HITES
HIL INFRA TECH SERVICES LTD

ARCHITECT

AGRAL MISSION ARCHITECTS

DRAWING TITLE

HOSPITAL BUILDING
THIRD FLOOR PLAN

DRAWING NO.

ARCHITECTURAL PLANS/HOSPITAL/GA/FIRST/02

SCALE - 1:100

		01.12.2016