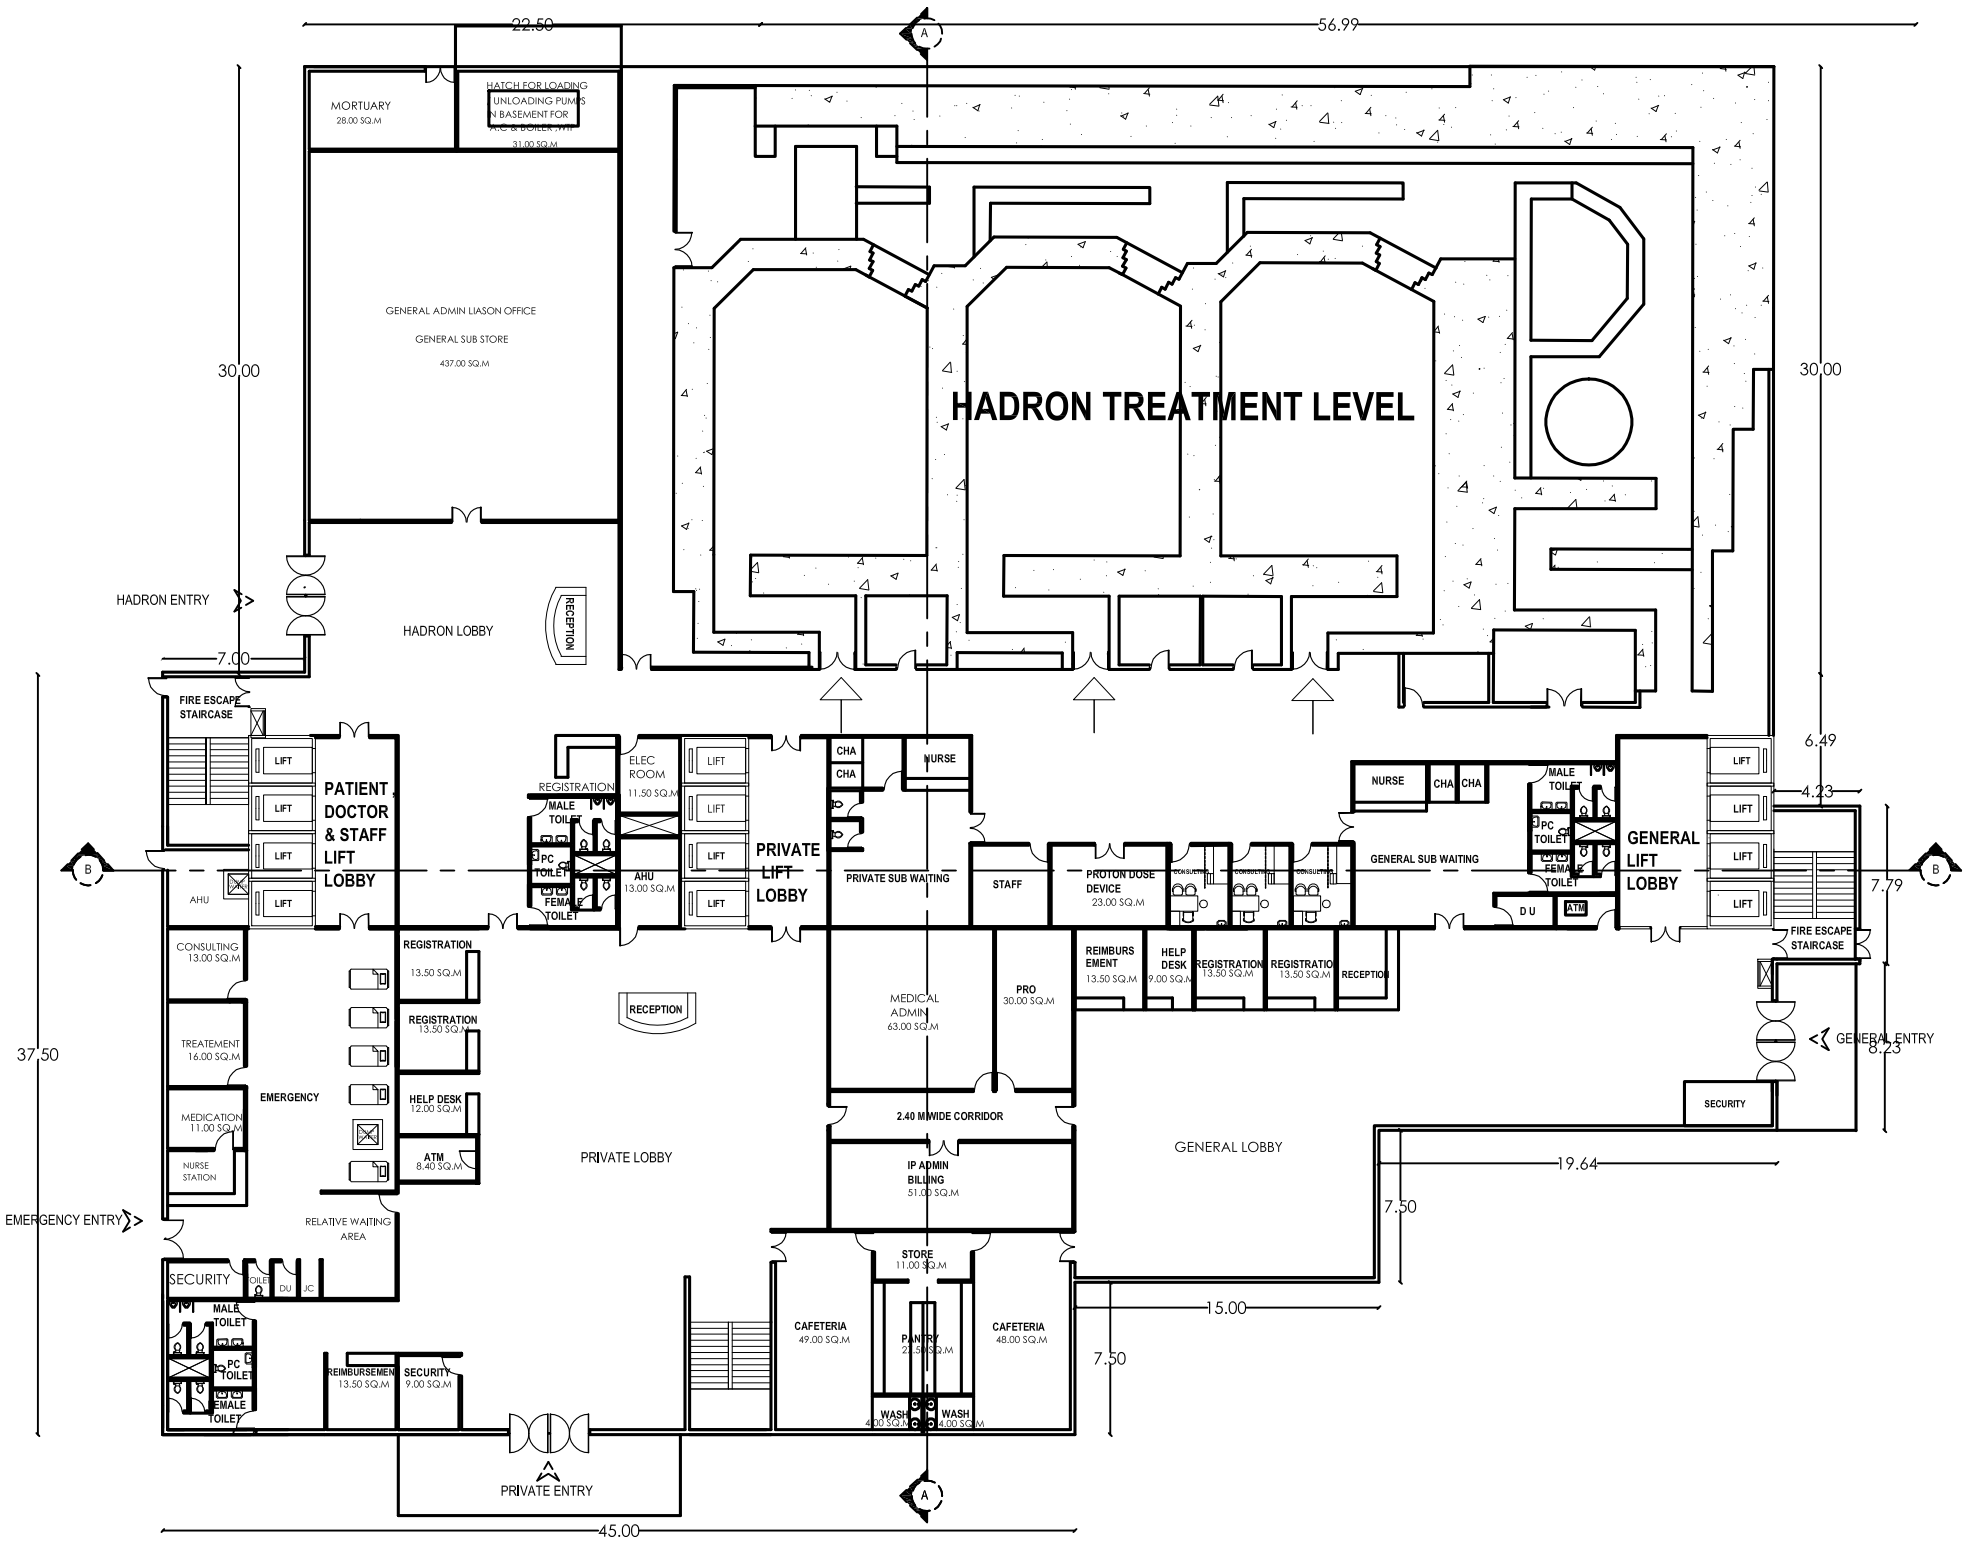

GROUND FLOOR -4786 SQ.M

PROJECT:-

PROPOSED TMC HOSPITAL AT PAREL , MUMBAI

TITLE :-

GROUND FLOOR PLAN LEVEL(0)

NO	RIVISION	DATE
R1	Revised drawing	24.03.2015

N

DATE: 24.03.2015

DELT BY: AISH / K.K

CHECKED BY: V.P.S

SCALE:

DRAWING NO:
HLL/IDD/TMC/C-004-R1

CONSULTANTS:
H L L LIFE CARE LTD.
(A Government of India Enterprise)
INFRASTRUCTURE DEVELOPMENT DIVISION
VELACHERRY,CHENNAI
web www.lifecarehll.com