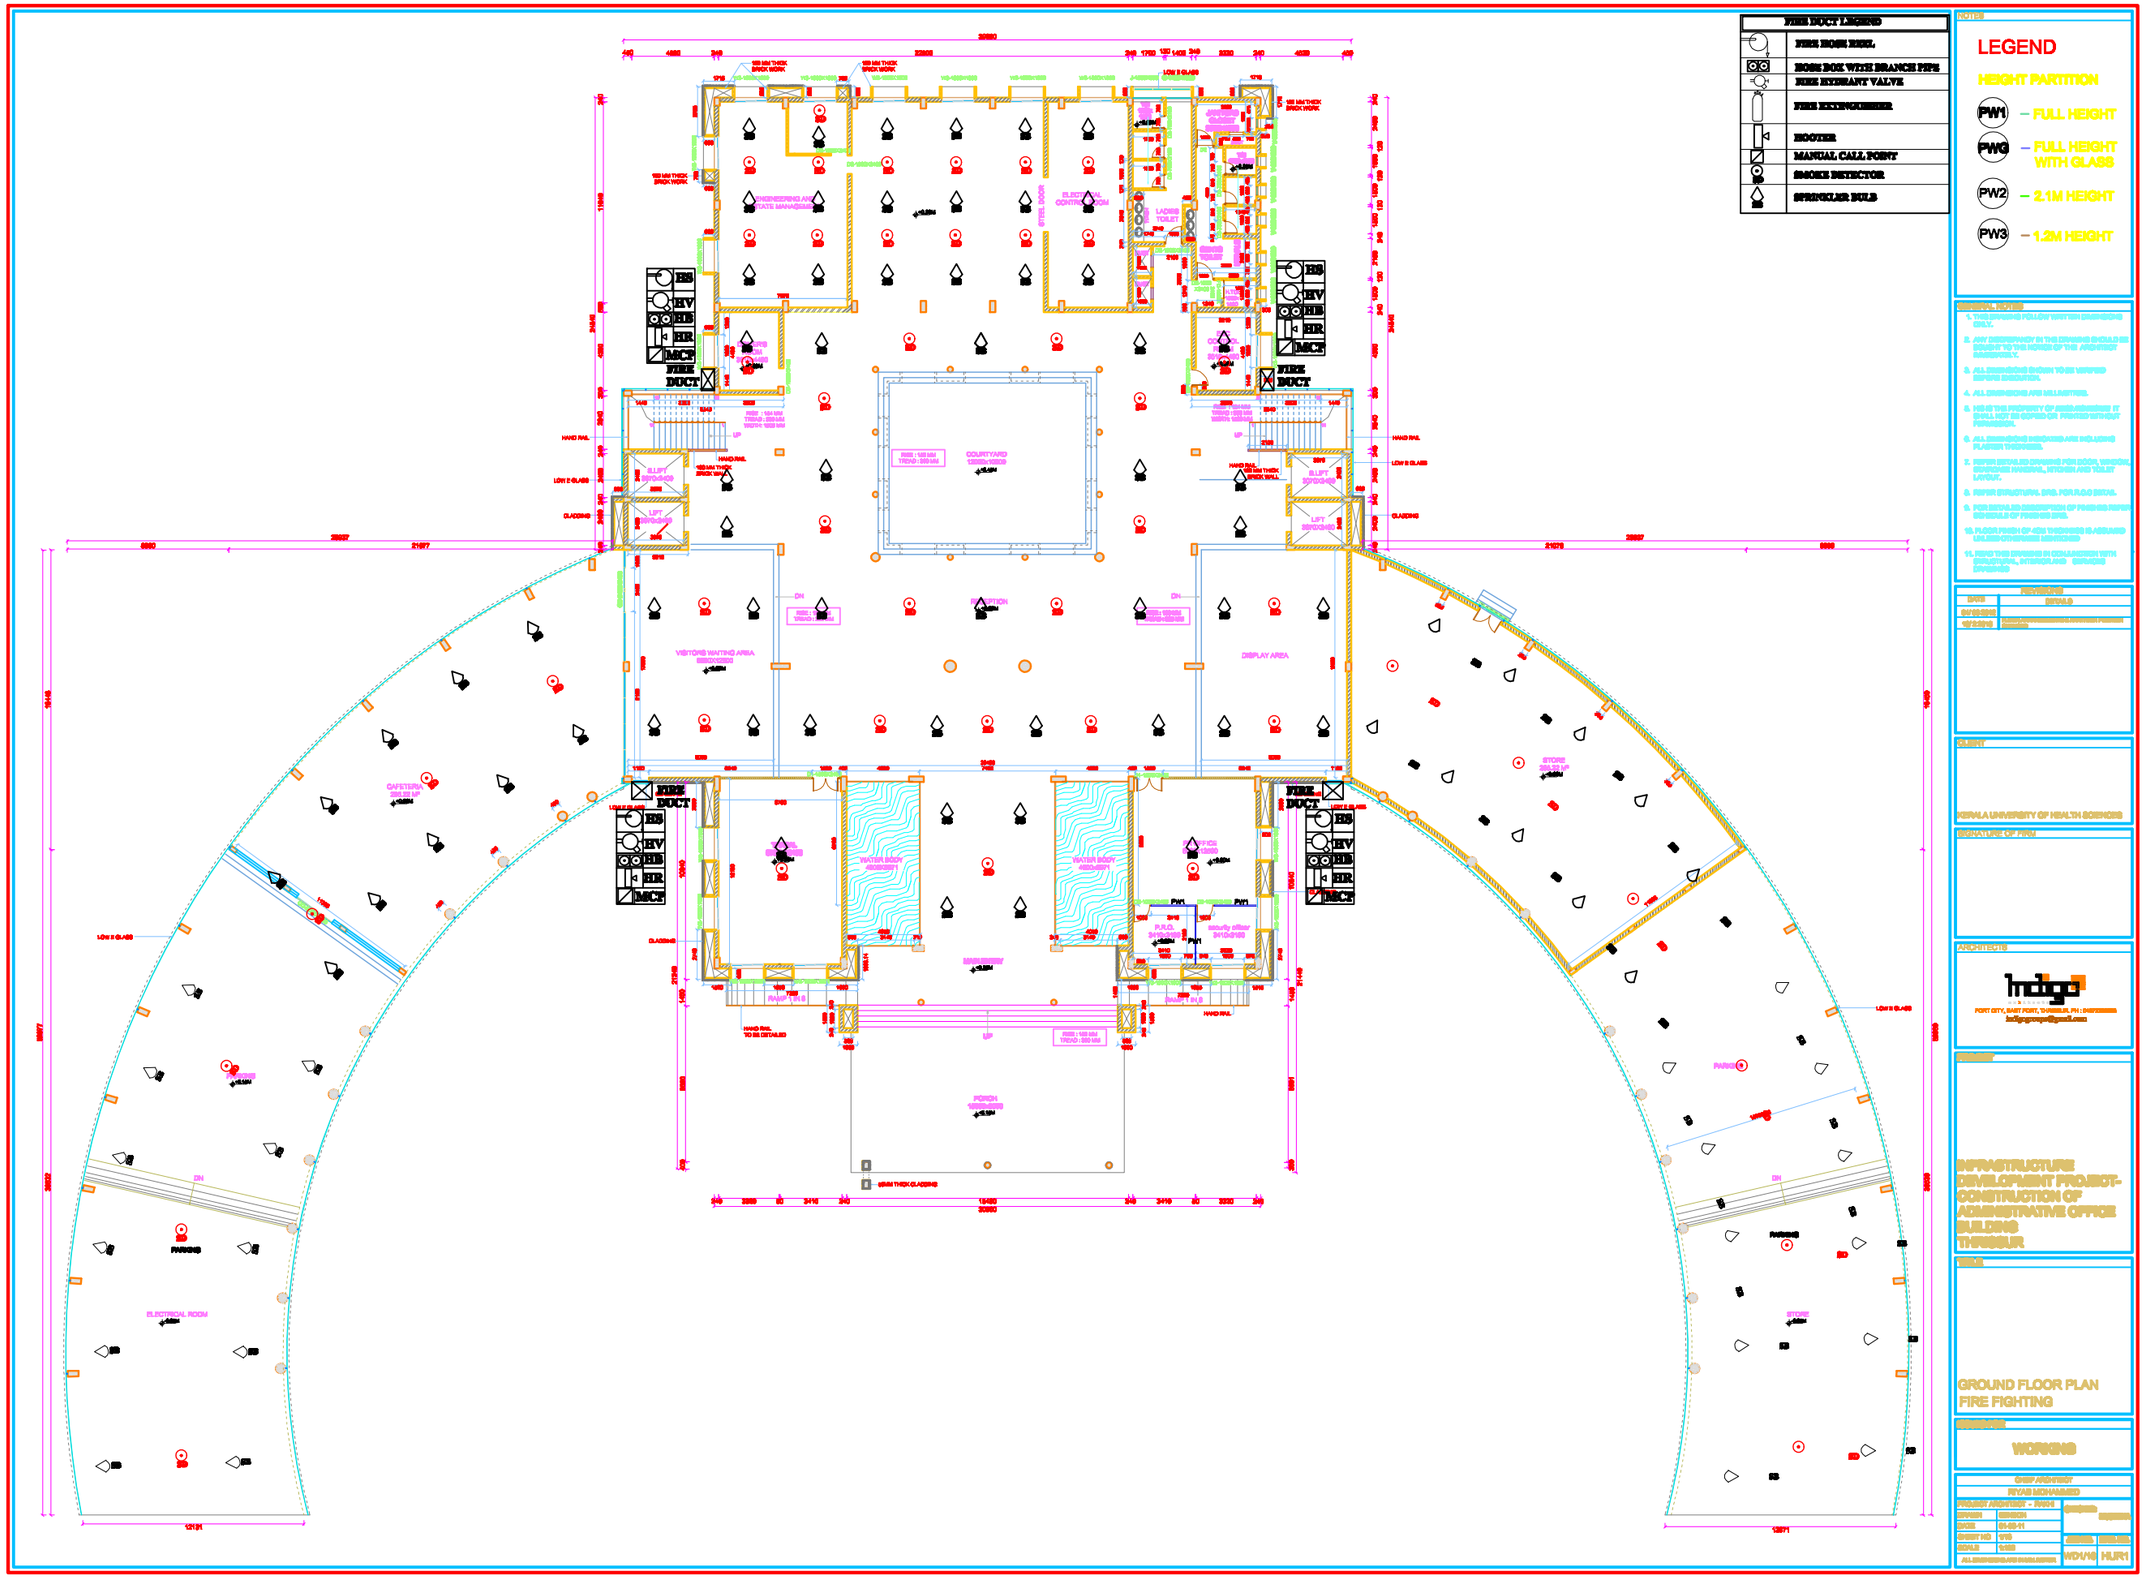
FIRE DUCT LEGEND
FIRE HOSE REEL
HOSE BOX WITH BRANCH PIPE
FIRE HYDRANT VALVE
FIRE EXTINGUISHER
BOOSTER
MANUAL CALL POINT
SMOKE DETECTOR
SPRINKLER BULB
NOTES
LEGEND
HEIGHT PARTITION
PW1 – FULL HEIGHT
PWG – FULL HEIGHT WITH GLASS
PW2 – 2.1M HEIGHT
PW3 – 1.2M HEIGHT
GENERAL NOTES
1. THIS DRAWING TO BE FOLLOW WITH DIMENSIONS ONLY.
2. ANY DISCREPANCY IN THE DRAWING SHOULD BE BROUGHT TO THE NOTICE OF THE ARCHITECT IMMEDIATELY.
3. ALL DIMENSIONS SHOWN TO BE VERIFIED BEFORE EXECUTION.
4. ALL DIMENSIONS ARE MILLIMETRES.
5. READ THE PROPERTY OF MICRO ENGINEERS, IT SHALL NOT BE COPIED OR PRINTED WITHOUT PERMISSION.
6. ALL DIMENSIONS MENTIONED ARE INCLUDING PLASTER THICKNESS.
7. REFER DETAILED DRAWING FOR DOOR, WINDOW, SANITARY FIXTURES, KITCHEN AND TOILET LAYOUT.
8. REFER STRUCTURAL DWG. FOR FLOOR DETAIL.
9. FOR DETAILED DESCRIPTION OF FINISH REFER SCHEDULE OF FINISHES DWG.
10. FLOOR FINISH OF 40% THICKNESS IS ASSUMED UNLESS OTHERWISE MENTIONED.
11. READ THIS DRAWING IN CONJUNCTION WITH STRUCTURAL, INTERIORS, GRADING DRAWINGS.
REVISIONS
DATE | DETAILS
CLIENT
KERALA UNIVERSITY OF HEALTH SCIENCES
SIGNATURE OF FIRM
ARCHITECTS
indigo
PORT CITY, EAST PORT, THRISSUR, PH : 0487
PROJECT
INFRASTRUCTURE DEVELOPMENT PROJECT- CONSTRUCTION OF ADMINISTRATIVE OFFICE BUILDING THRISSUR
TITLE
GROUND FLOOR PLAN FIRE FIGHTING
STATUS
WORKING
CHIEF ARCHITECT
RIYAS MOHAMMED
PROJECT ARCHITECT – PRIYA V
DRAWN | DESIGN
DATE | 01-02-21
SHEET NO | 1/19
SCALE | 1:100
WDI/16 | HUR1