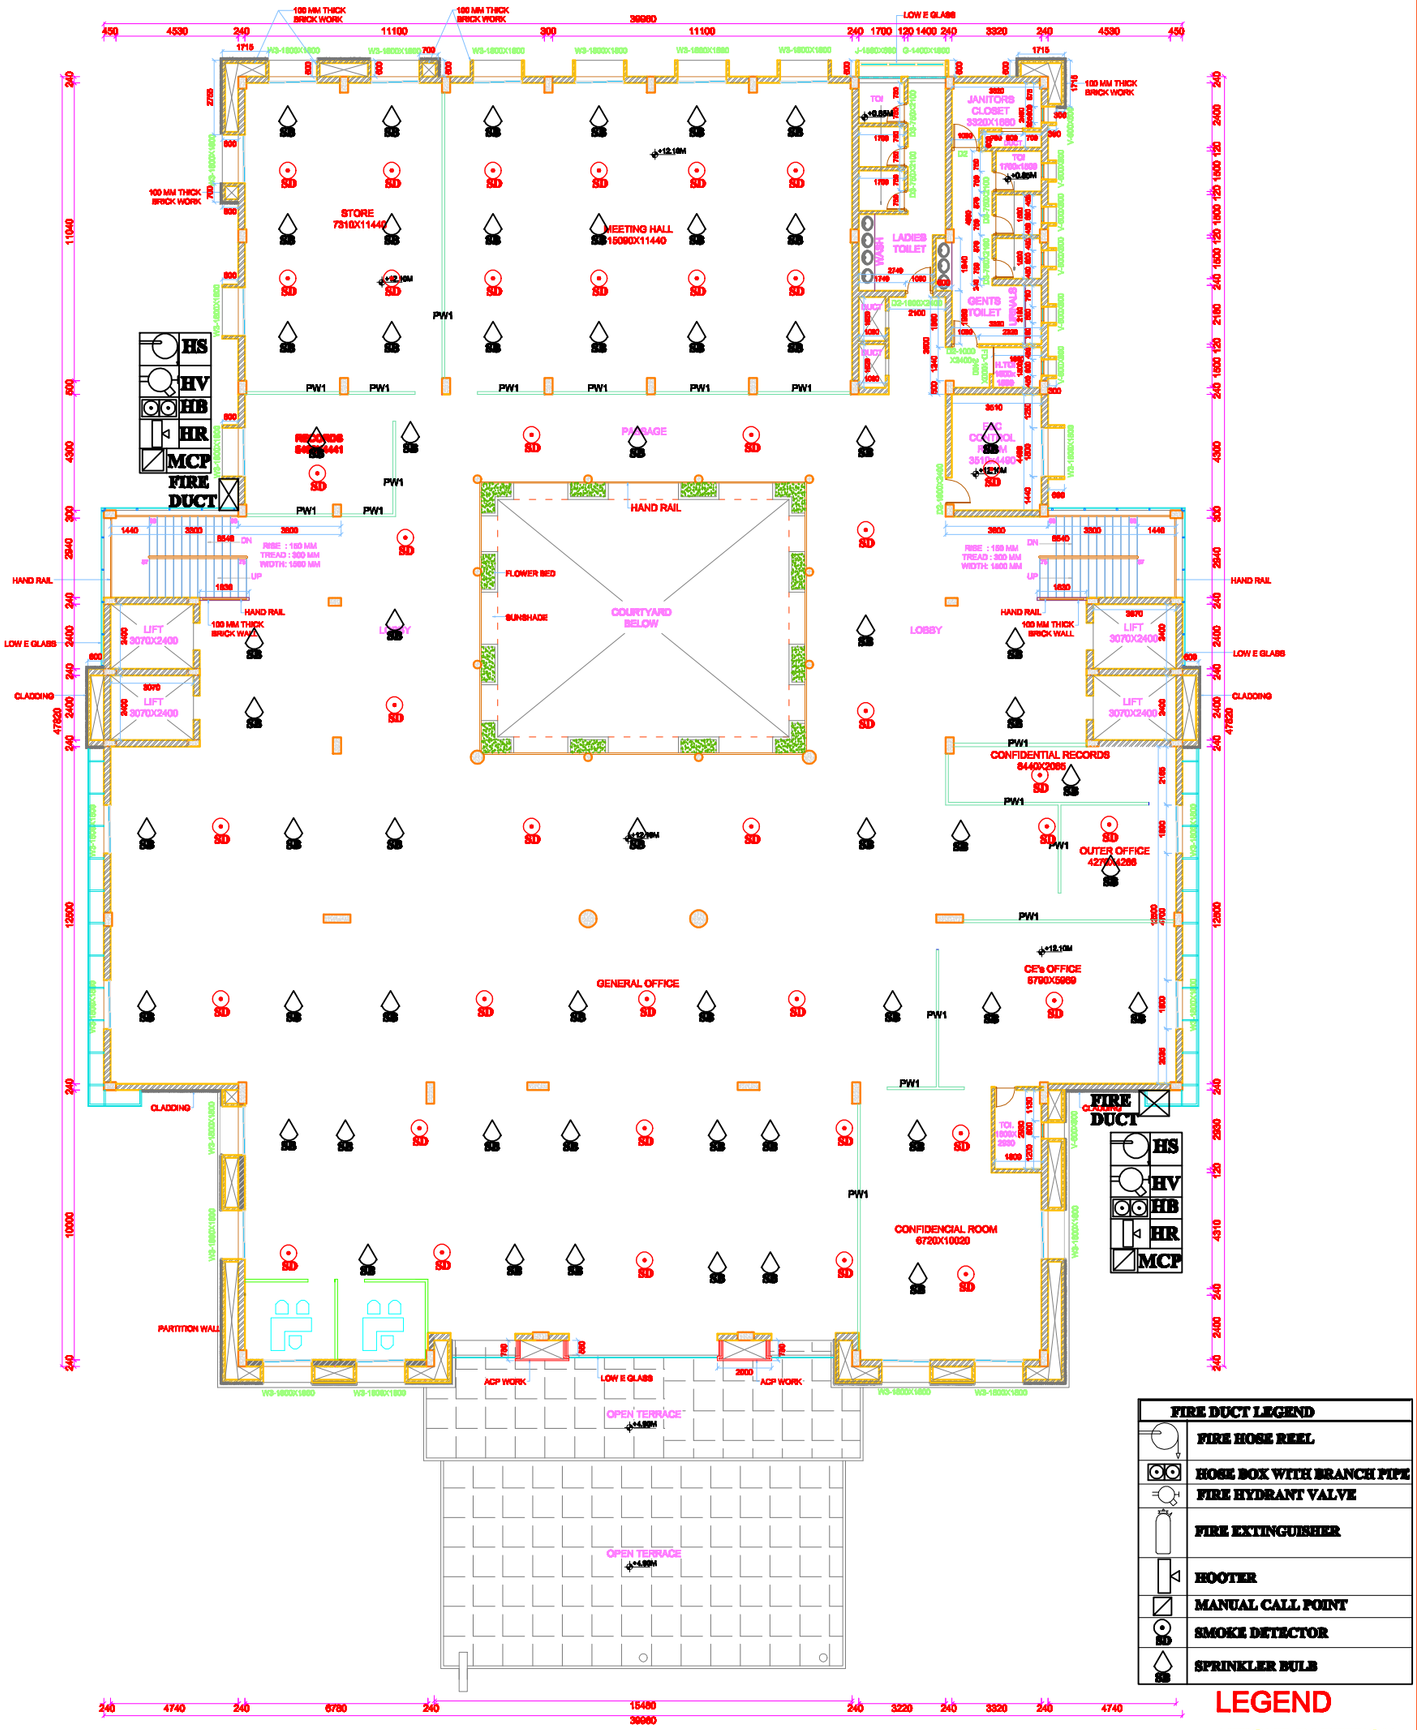

FIRE DUCT LEGEND	
	FIRE HOSE REEL
	HOSE BOX WITH BRANCH PIPE
	FIRE HYDRANT VALVE
	FIRE EXTINGUISHER
	HOOTER
	MANUAL CALL POINT
SD	SMOKE DETECTOR
SB	SPRINKLER BULB

LEGEND

HEIGHT PARTITION

- PW1 – FULL HEIGHT
- PWG – FULL HEIGHT WITH GLASS
- PW2 – 2.1M HEIGHT
- PW3 – 1.2M HEIGHT

REVISIONS	
DATE	DETAIL
[illegible]	FLOOR ARRANGEMENTS & PARTITION POSITION CHANGED

CLIENT: KERALA UNIVERSITY OF HEALTH SCIENCES

TITLE: THIRD FLOOR PLAN FIRE FIGHTING

PROJECT: INFRASTRUCTURE DEVELOPMENT PROJECT- CONSTRUCTION OF ADMINISTRATIVE OFFICE BUILDING THRISSUR

GENERAL NOTES

1. THIS DRAWING TO BE USED FOR WRITTEN DIMENSIONS ONLY.
2. ANY DISCREPANCY IN THE DRG. SHOULD BE BROUGHT TO THE NOTICE OF THE ARCHITECT IMMEDIATELY.
3. ALL DIMENSIONS SHOWN TO BE VERIFIED BEFORE EXECUTION.
4. ALL DIMENSIONS ARE IN MILLIMETERS.
5. THIS IS THE PROPERTY OF THE ARCHITECTS & SHALL NOT BE COPIED OR PHOTOGRAPHED WITHOUT PERMISSION.
6. ALL DIMENSIONS INDICATED ARE INCLUDING PLASTER THICKNESS.
7. REFER DETAILED DRG. FOR DOOR, WINDOW, VENTILATOR NUMBERS, FINISHES AND TOILET LAYOUT.
8. REFER STRUCTURAL DRG. FOR SLAB DETAILS.
9. FOR DETAILED DESCRIPTION OF FINISHES REFER SCHEDULE OF FINISHES DRG.
10. FLOOR FINISH OF ADJ. ROOMS/AREAS IS ARRANGED SUCH AS TO MAINTAIN LEVEL.
11. READ THIS DRAWING IN CONJUNCTION WITH STRUCTURAL, INTERIOR AND SERVICES DRAWINGS

ISSUED FOR: WORKING

ARCHITECTS: indigo

FORT CITY, EAST FORT, THRISSUR. PH : 9497228006
indigogroups@gmail.com

CHIEF ARCHITECT	RIYAS MOHAMMED
PROJECT ARCHITECT - RAKHI	
DRAWN	MANSOOR
DATE	01-08-11
SHEET NO	4/9
SCALE	1:100
ALL DIMENSIONS ARE IN MILLIMETER	
DRAWING	MUNEENA
REVISED ON 04-08-12	
JOB NO.	WD4/12
DRG. NO.	HUR1