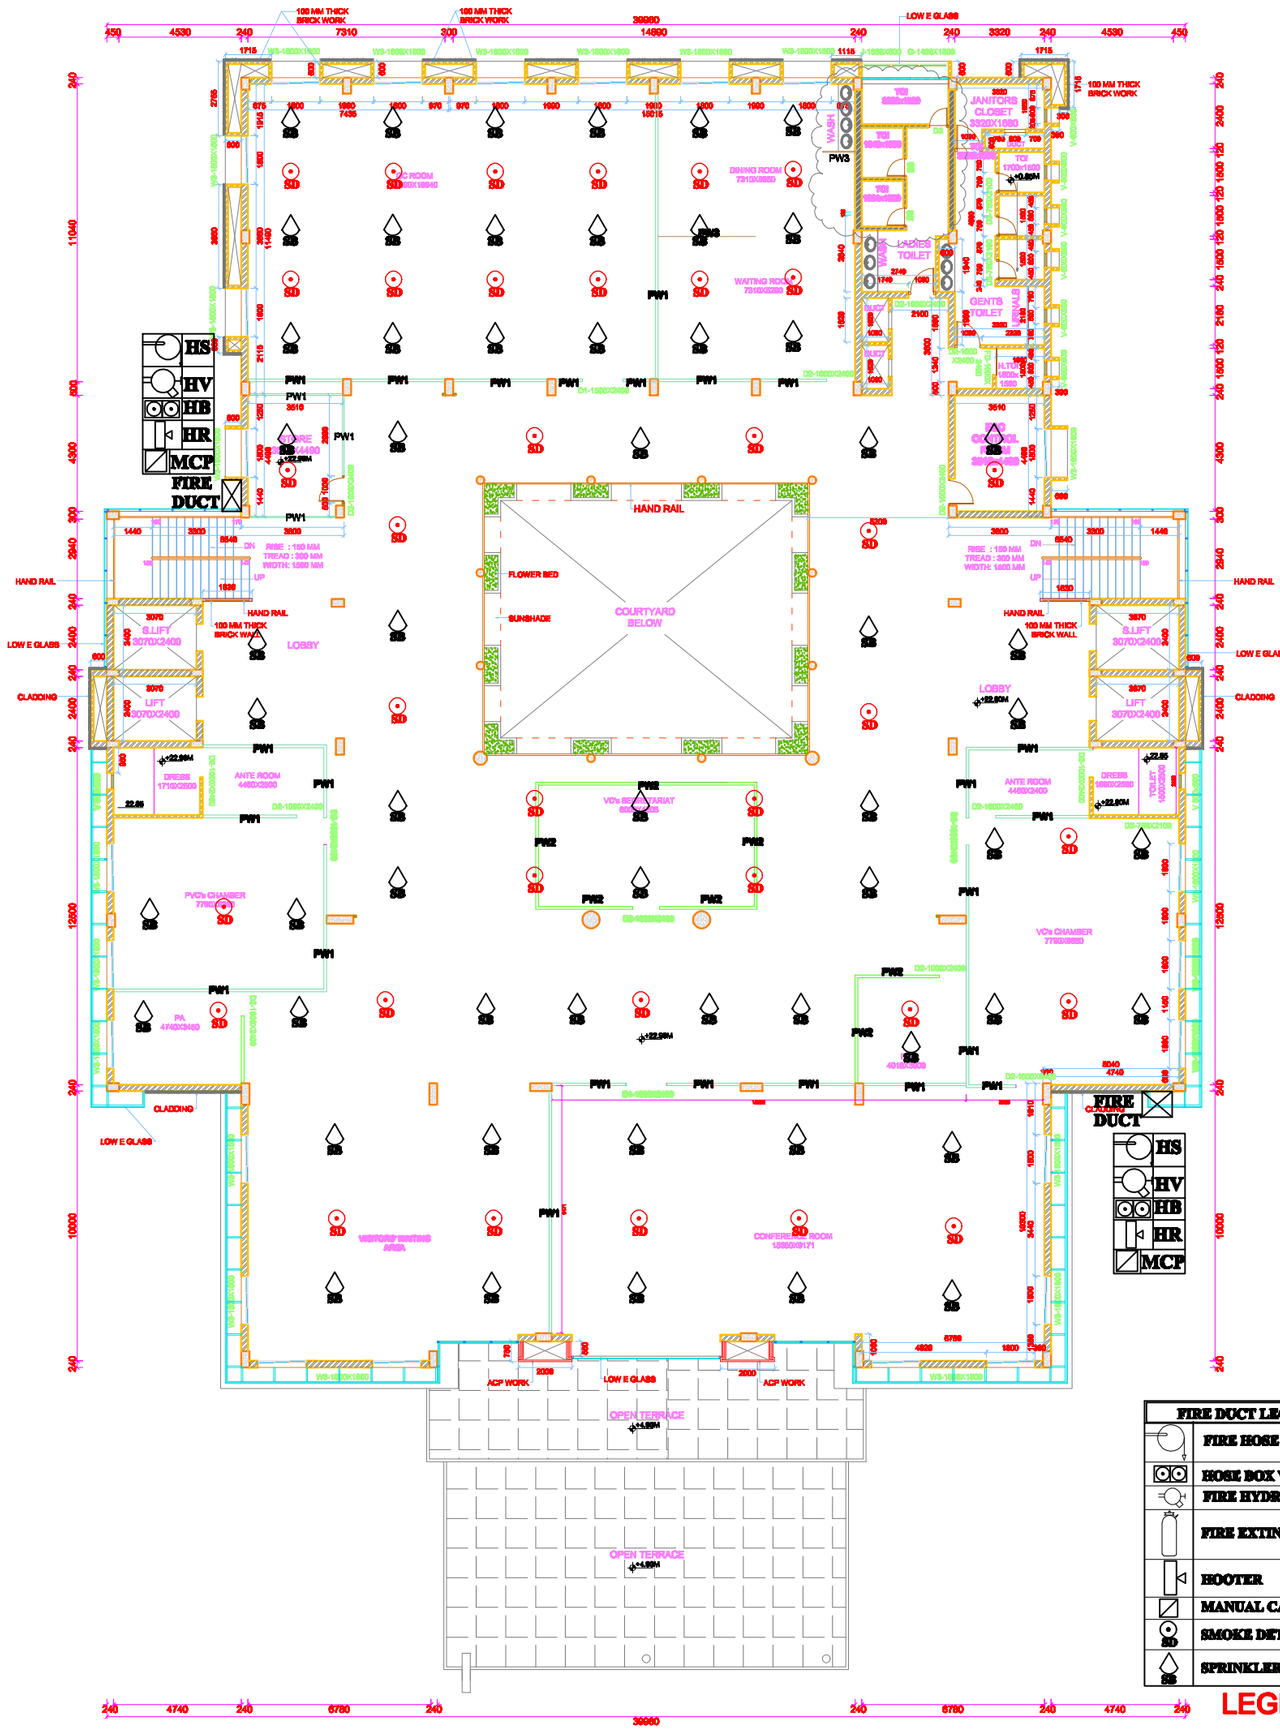

FIRE DUCT LEGEND	
	FIRE HOSE REEL
	HOSE BOX WITH BRANCH PIPE
	FIRE HYDRANT VALVE
	FIRE EXTINGUISHER
	HOOTER
	MANUAL CALL POINT
SD	SMOKE DETECTOR
SB	SPRINKLER BULB

LEGEND

HEIGHT PARTITION

- PW1 – FULL HEIGHT
- PWG – FULL HEIGHT WITH GLASS
- PW2 – 2.1M HEIGHT
- PW3 – 1.2M HEIGHT

DATE	DETAIL
02/ 2/2015	POSITION OF LADIES TOILET AND WASH BASIN IN DINING ROOM CHANGED
2/ 2/2015	LADIES TOILET AND WASH AREA MODIFIED
04/ 2/2015	FLOOR ARRANGEMENTS & PARTITION POSITION CHANGED

REVISIONS

CLIENT
KERALA UNIVERSITY OF HEALTH SCIENCES

TITLE
SIXTH FLOOR PLAN
FIRE FIGHTING

PROJECT
INFRASTRUCTURE DEVELOPMENT PROJECT- CONSTRUCTION OF ADMINISTRATIVE OFFICE BUILDING THRISSUR

GENERAL NOTES
1. THIS DRAWING FOLLOW WRITTEN DIMENSIONS ONLY.
2. ANY DISCREPANCY IN THE DRG. SHOULD BE BROUGHT TO THE NOTICE OF THE ARCHITECT IMMEDIATELY.
3. ALL DIMENSIONS SHOWN TO BE VERIFIED BEFORE EXECUTION.
4. ALL DIMENSIONS ARE MILLIMETRES.
5. THIS IS THE PROPERTY OF INDIGO ARCHITECT IT SHALL NOT BE COPIED OR PRINTED WITHOUT PERMISSION.
6. ALL DIMENSIONS INDICATED ARE INCLUDING PLASTER THICKNESS.
7. REFER DETAILED DRG. FOR DOOR, WINDOW, STAIRCASE MARKING, KITCHEN AND TOILET LAYOUT.
8. REFER STRUCTURAL DRG. FOR R.C.C DETAILS.
9. FOR DETAILED DESCRIPTION OF FINISHES REFER SCHEDULE OF FINISHES DRG.
10. FLOOR FINISH OF 40M THICKNESS IS ASSUMED UNLESS OTHERWISE MENTIONED.
11. NEXT THIS DRAWING IS IN CONJUNCTION WITH STRUCTURAL, INTERIOR AND ESTIMATED DRAWINGS

ISSUED FOR
WORKING

ARCHITECTS
indigo
FORT CITY, EAST FORT, THRISSUR. PH : 0487-2328085
indigogroups@gmail.com

CHIEF ARCHITECT
RIYAS MOHAMMED

PROJECT ARCHITECT - RAKHI	
DRAWN	MANSOOR
DATE	01-08-11
SHEET NO	7/10
SCALE	1:100
ALL DIMENSIONS ARE IN MILLIMETER	

CHECKED: MUSHIRA
REVISED ON 04-08-12

JOB NO.	DRG. NO.
WD7/12	HUR1