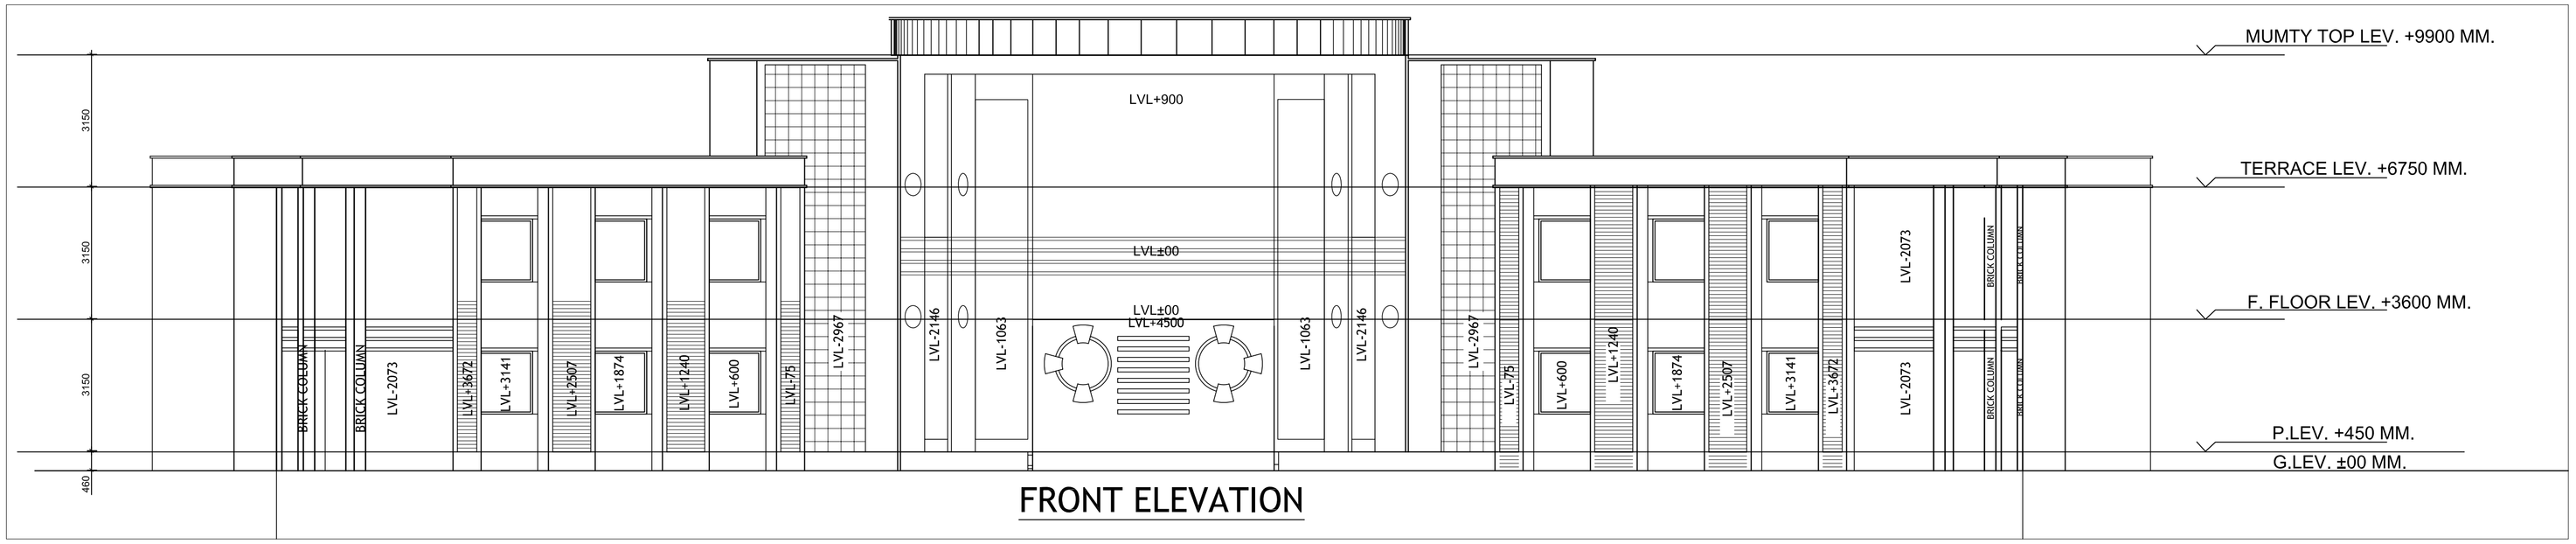

FRONT ELEVATION

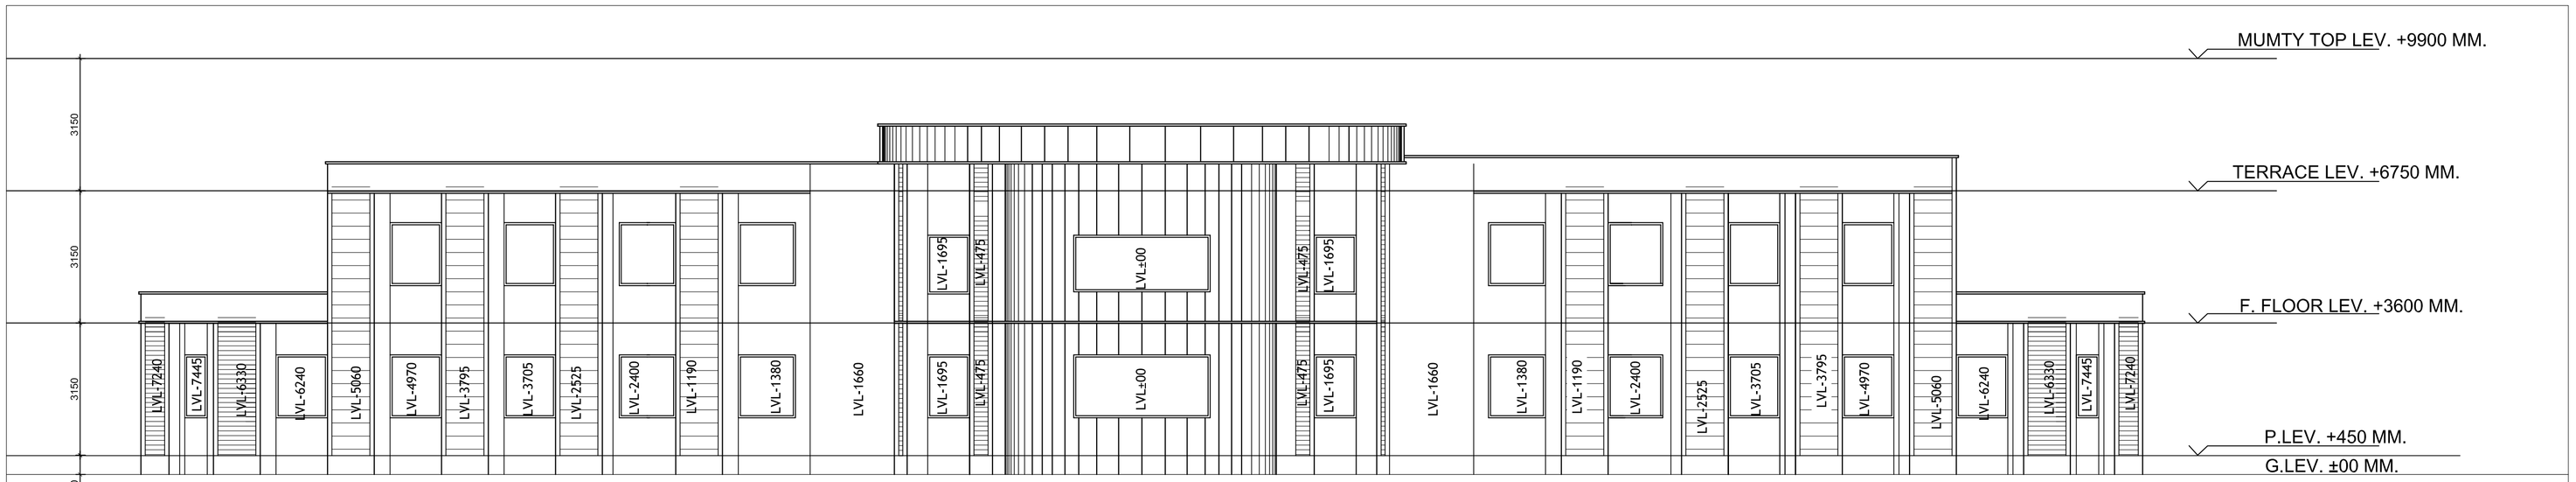

REAR ELEVATION

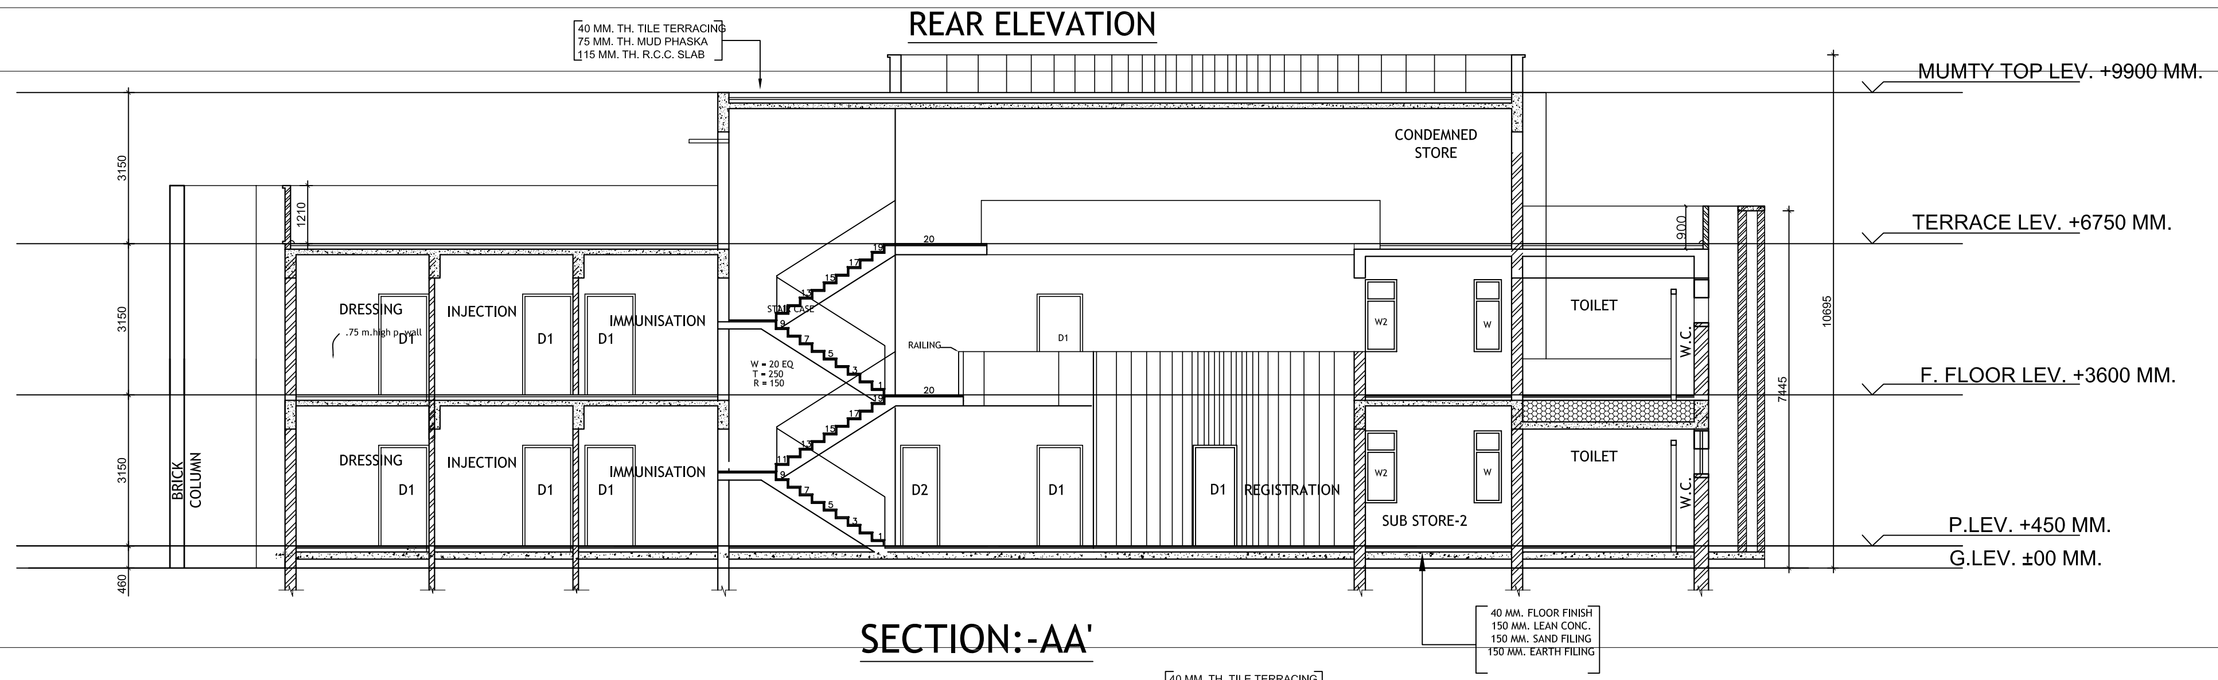

SECTION:-AA'

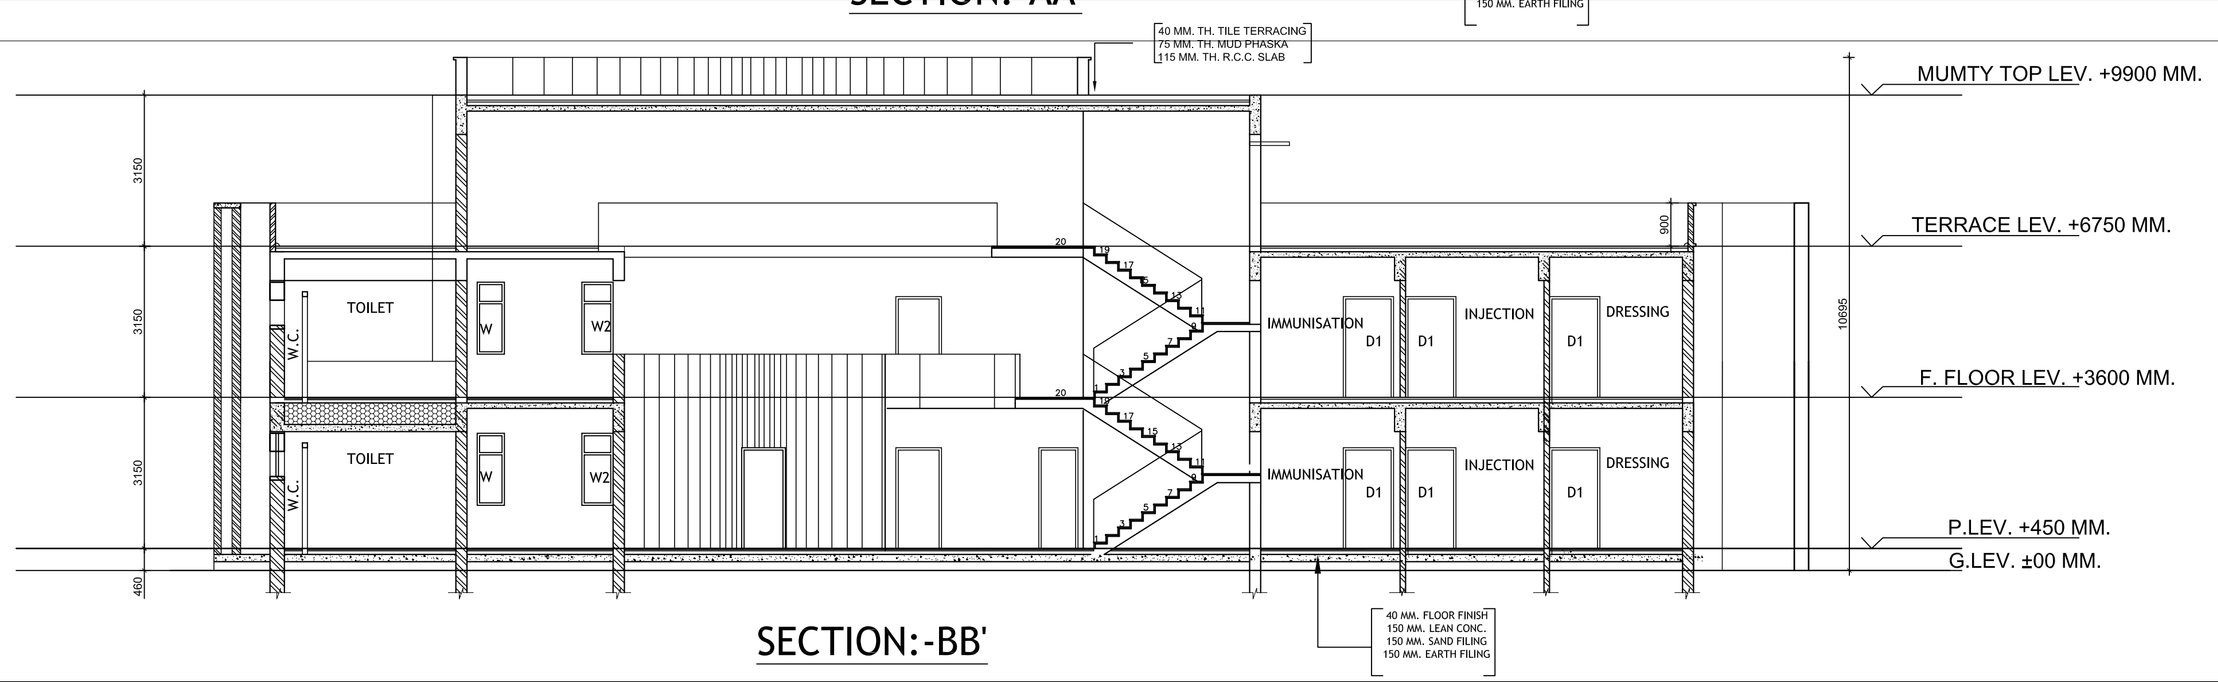

SECTION:-BB'

PROJECT

PROPOSED 2 - DOCTOR'S DISPENSARY AT KORATTY.

OWNER: EMPLOYEES STATE INSURANCE CORPORATION

NORTH	DATE
	16.04.13
	DRAWN BY
	SONU KUMAR
	SCALE : NTS

CHECKED BY : SHASHANK MISRA

DRAWING TITLE

ELEVATIONS & SECTIONS

DRAWING NO

AS/HLL/ESIC/KORATTY/A — 06

PROJECT MANAGEMENT CONSULTANTS :-

Hindustan Latex limited
(A Government of India Enterprise)

ASSOCIATE CONSULTANTS:-

ARCHITECTS STUDIO
(Consulting Architects, Engineers, Planners & Project Managers)
D-150, SECTOR-40, NOIDA-201301, U.P. (INDIA)
Tele: +91120-4334620
E Mail:- shashankmisra@hotmail.com