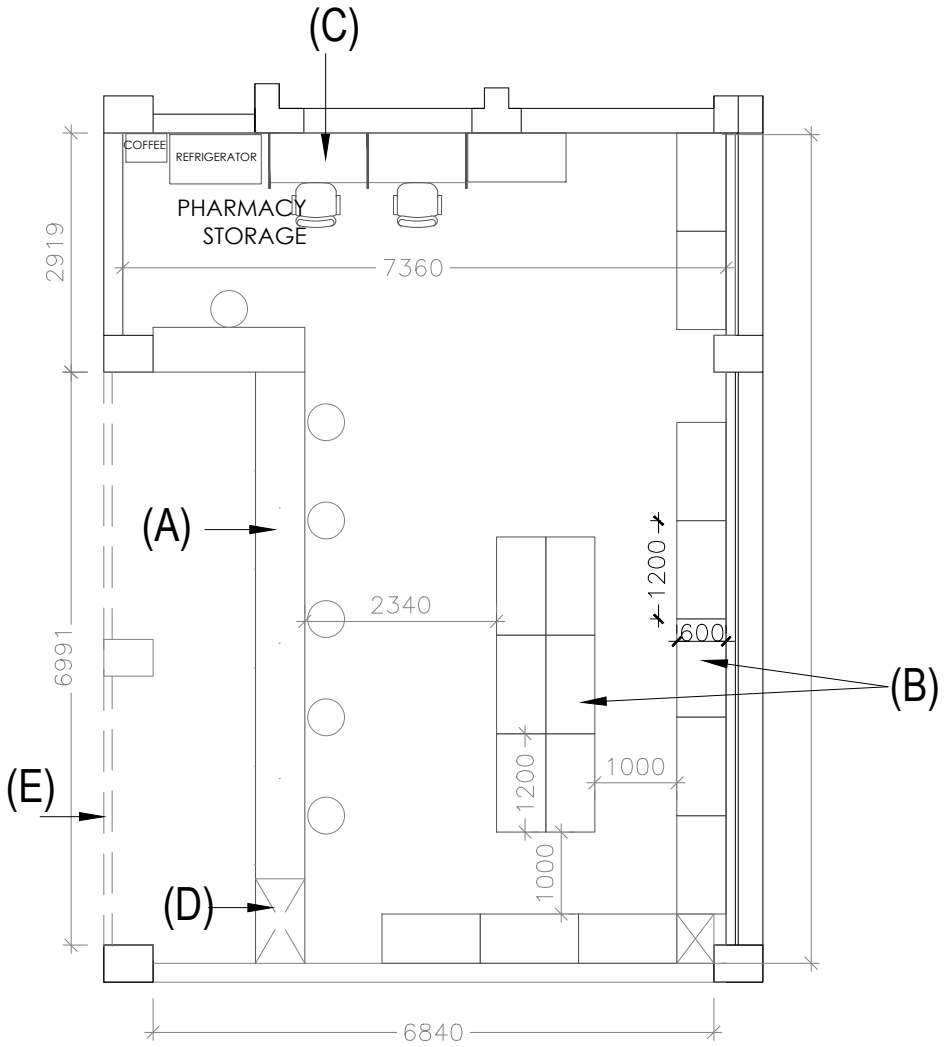

PLAN

(A) 1050 mm high dispensing counter.
12 mm thick Korean acrylic sheet to be used for counter on 25 mm thick commercial ply.Display unit with 18 mm thick prelaminated shelfs to be inbuilt in counter as/design.

(B) 2400 mm high storage unit.600 mm deep and 1200mm wide laminated storage unit with 12mm thick toughened glass shelves. Shutters at bottom and top fixed with auto hinges to be provided.The ht. of 600mm deep storage shall be 750mm.350mm deep storage unit to be fixed between two 150mm wide laminated facia.300 mm wide 12 mm thick toughened glass shelves to be fixed with bracket and adjustable holders till 2100mm.In built overhead unit of 350 mm depth 300 mm height to be fixed above 2100mm ht. as /design

(C) Linear Work station (1200 x 600)

(D.) Storage with castor wheels to be kept in front of flap door panel.

(E) Rolling Shutters

NOS.	DATE	DESCRIPTION	DWN	CKD.

REVISIONS

CLIENT

HITES
HLL INFRATECH SERVICES LTD

PROJECT TITLE
PROPOSED AMRIT PHARMACY AT
AIIMS BHOPAL

CLIENT'S SIGNATURE | ARCHITECT'S SIGNATURE

DRAWING TITLE
PROPOSED AMRIT PHARMACY AT AIIMS BHOPAL
LAYOUT PLAN

DATE: 05-03-2016 | SCALE =

DRG. NUMBER: AMR/ BHO/001 | REV: 001

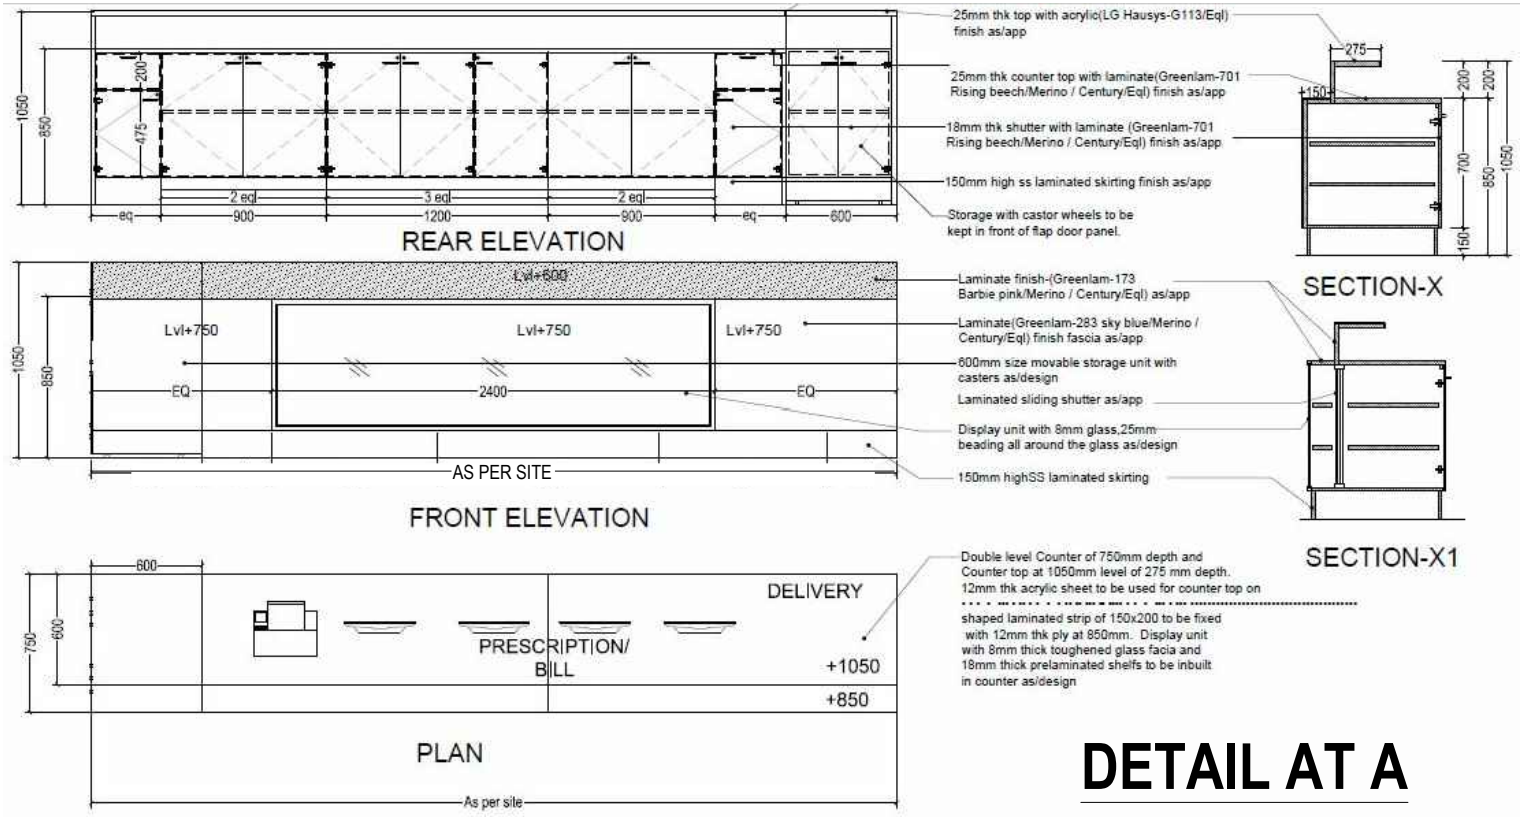

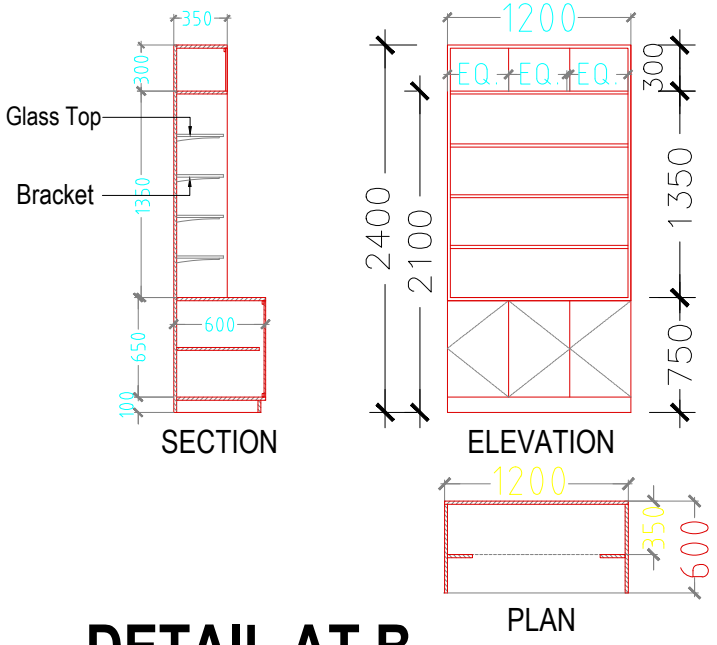

NOS.	DATE	DESCRIPTION	DWN	CKD.

REVISIONS

CLIENT

HITES
HLL INFRATECH SERVICES LTD

PROJECT TITLE
PROPOSED AMRIT PHARMACY AT
AIIMS BHOPAL

CLIENT'S SIGNATURE | ARCHITECT'S SIGNATURE

DRAWING TITLE
PROPOSED AMRIT PHARMACY AT AIIMS BHOPAL
LAYOUT PLAN

DATE: 05-03-2016 | SCALE = 1:50

DRG. NUMBER: AMR/ BHO/001 | REV: 001

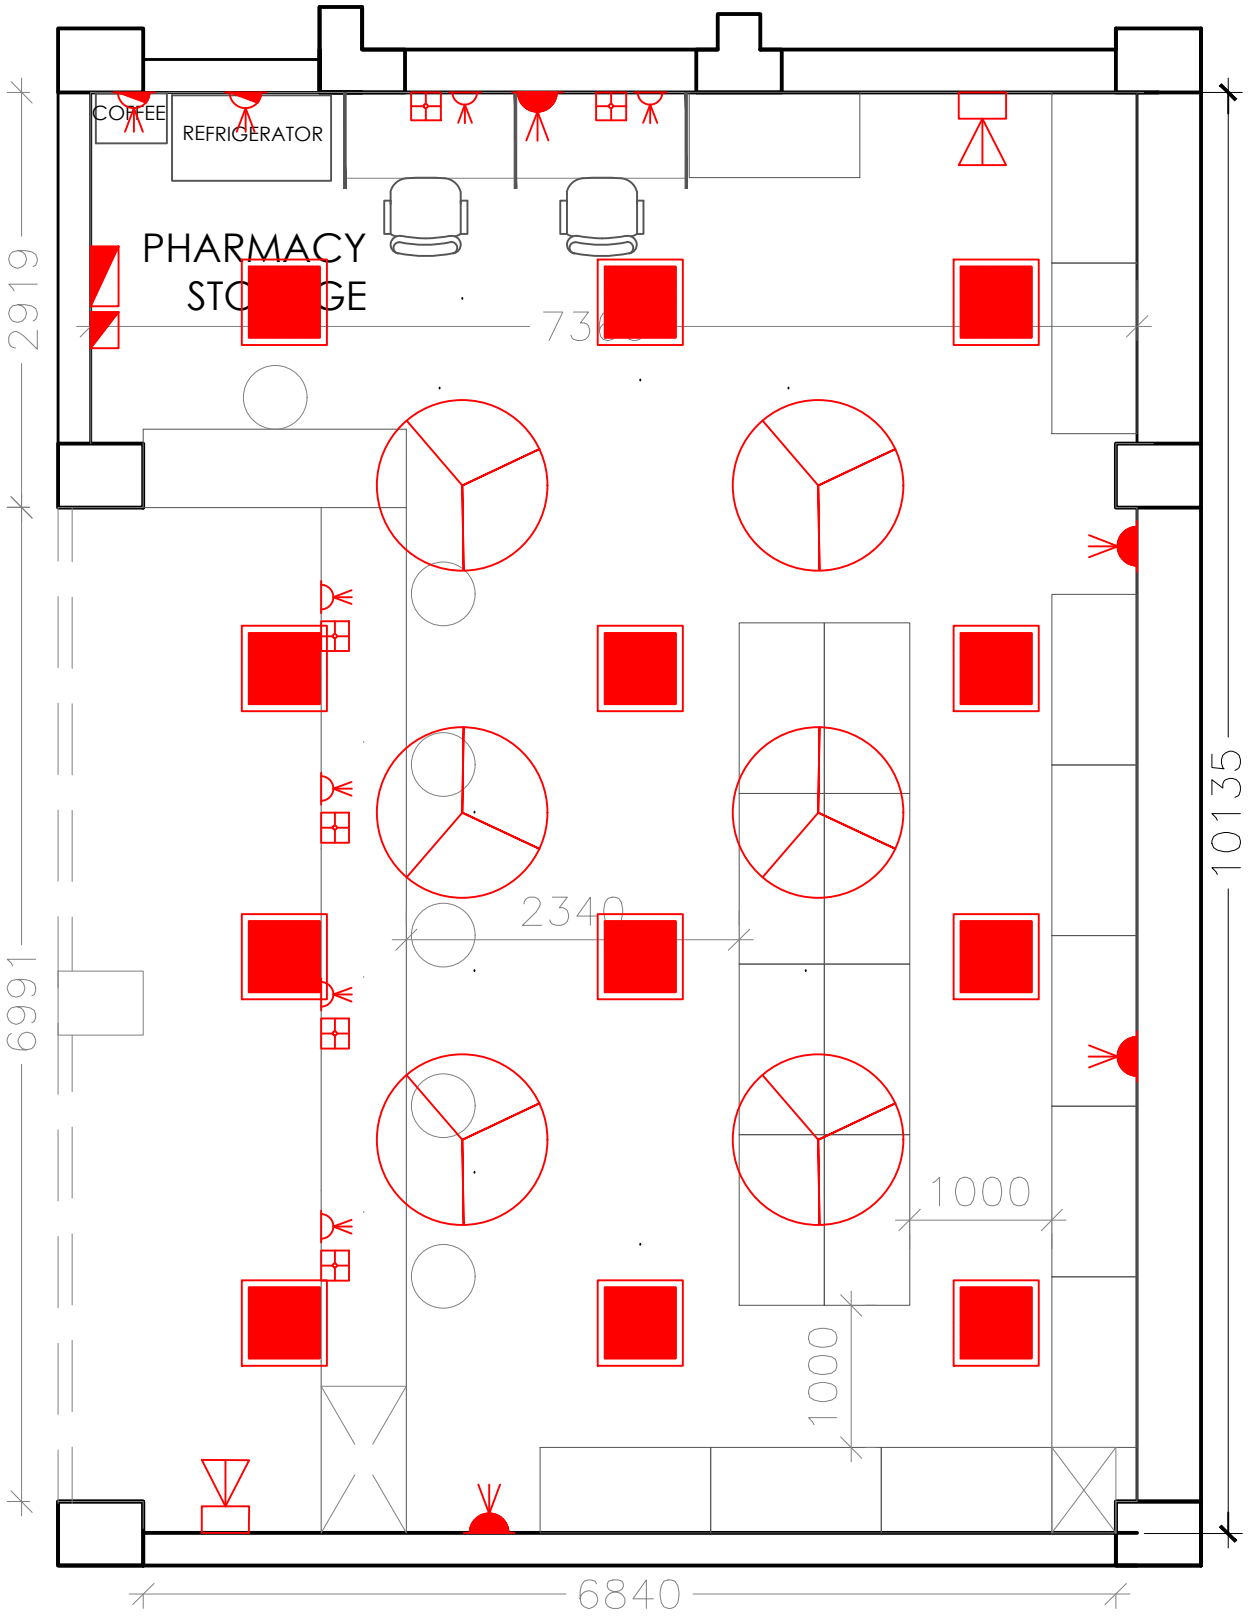

PLAN

Sym.	Descr.
	SWITCH BOARD
	5 A / 6 A LIGHT PLUG
	20 A TPN POWER SOCKET
	5/6 A SOCKET OUT-LET UPS 2NOS. WITH 1 NO. 16 A SOCKET OUT-LET
	15/16 A SOCKET OUT
	CCTV CAMERA
	600 X 600 RECESS LIGHT
	DATA & TELEPHONE OUTLET
	DISTRIBUTION BOX
	UPS BOX

NOS.	DATE	DESCRIPTION	DWN	CKD.

REVISIONS

CLIENT

HITES
HLL INFRATECH SERVICES LTD

PROJECT TITLE
PROPOSED AMRIT PHARMACY AT AIIMS,BHOPAL

CLIENT'S SIGNATURE | ARCHITECT'S SIGNATURE

DRAWING TITLE
PROPOSED AMRIT PHARMACY AT AIIMS BHOPAL ELECTRICAL LAYOUT

DATE: 08-03-2016 | SCALE = 1:50

DRG. NUMBER: AMR/ BHO/003 | REV: 00