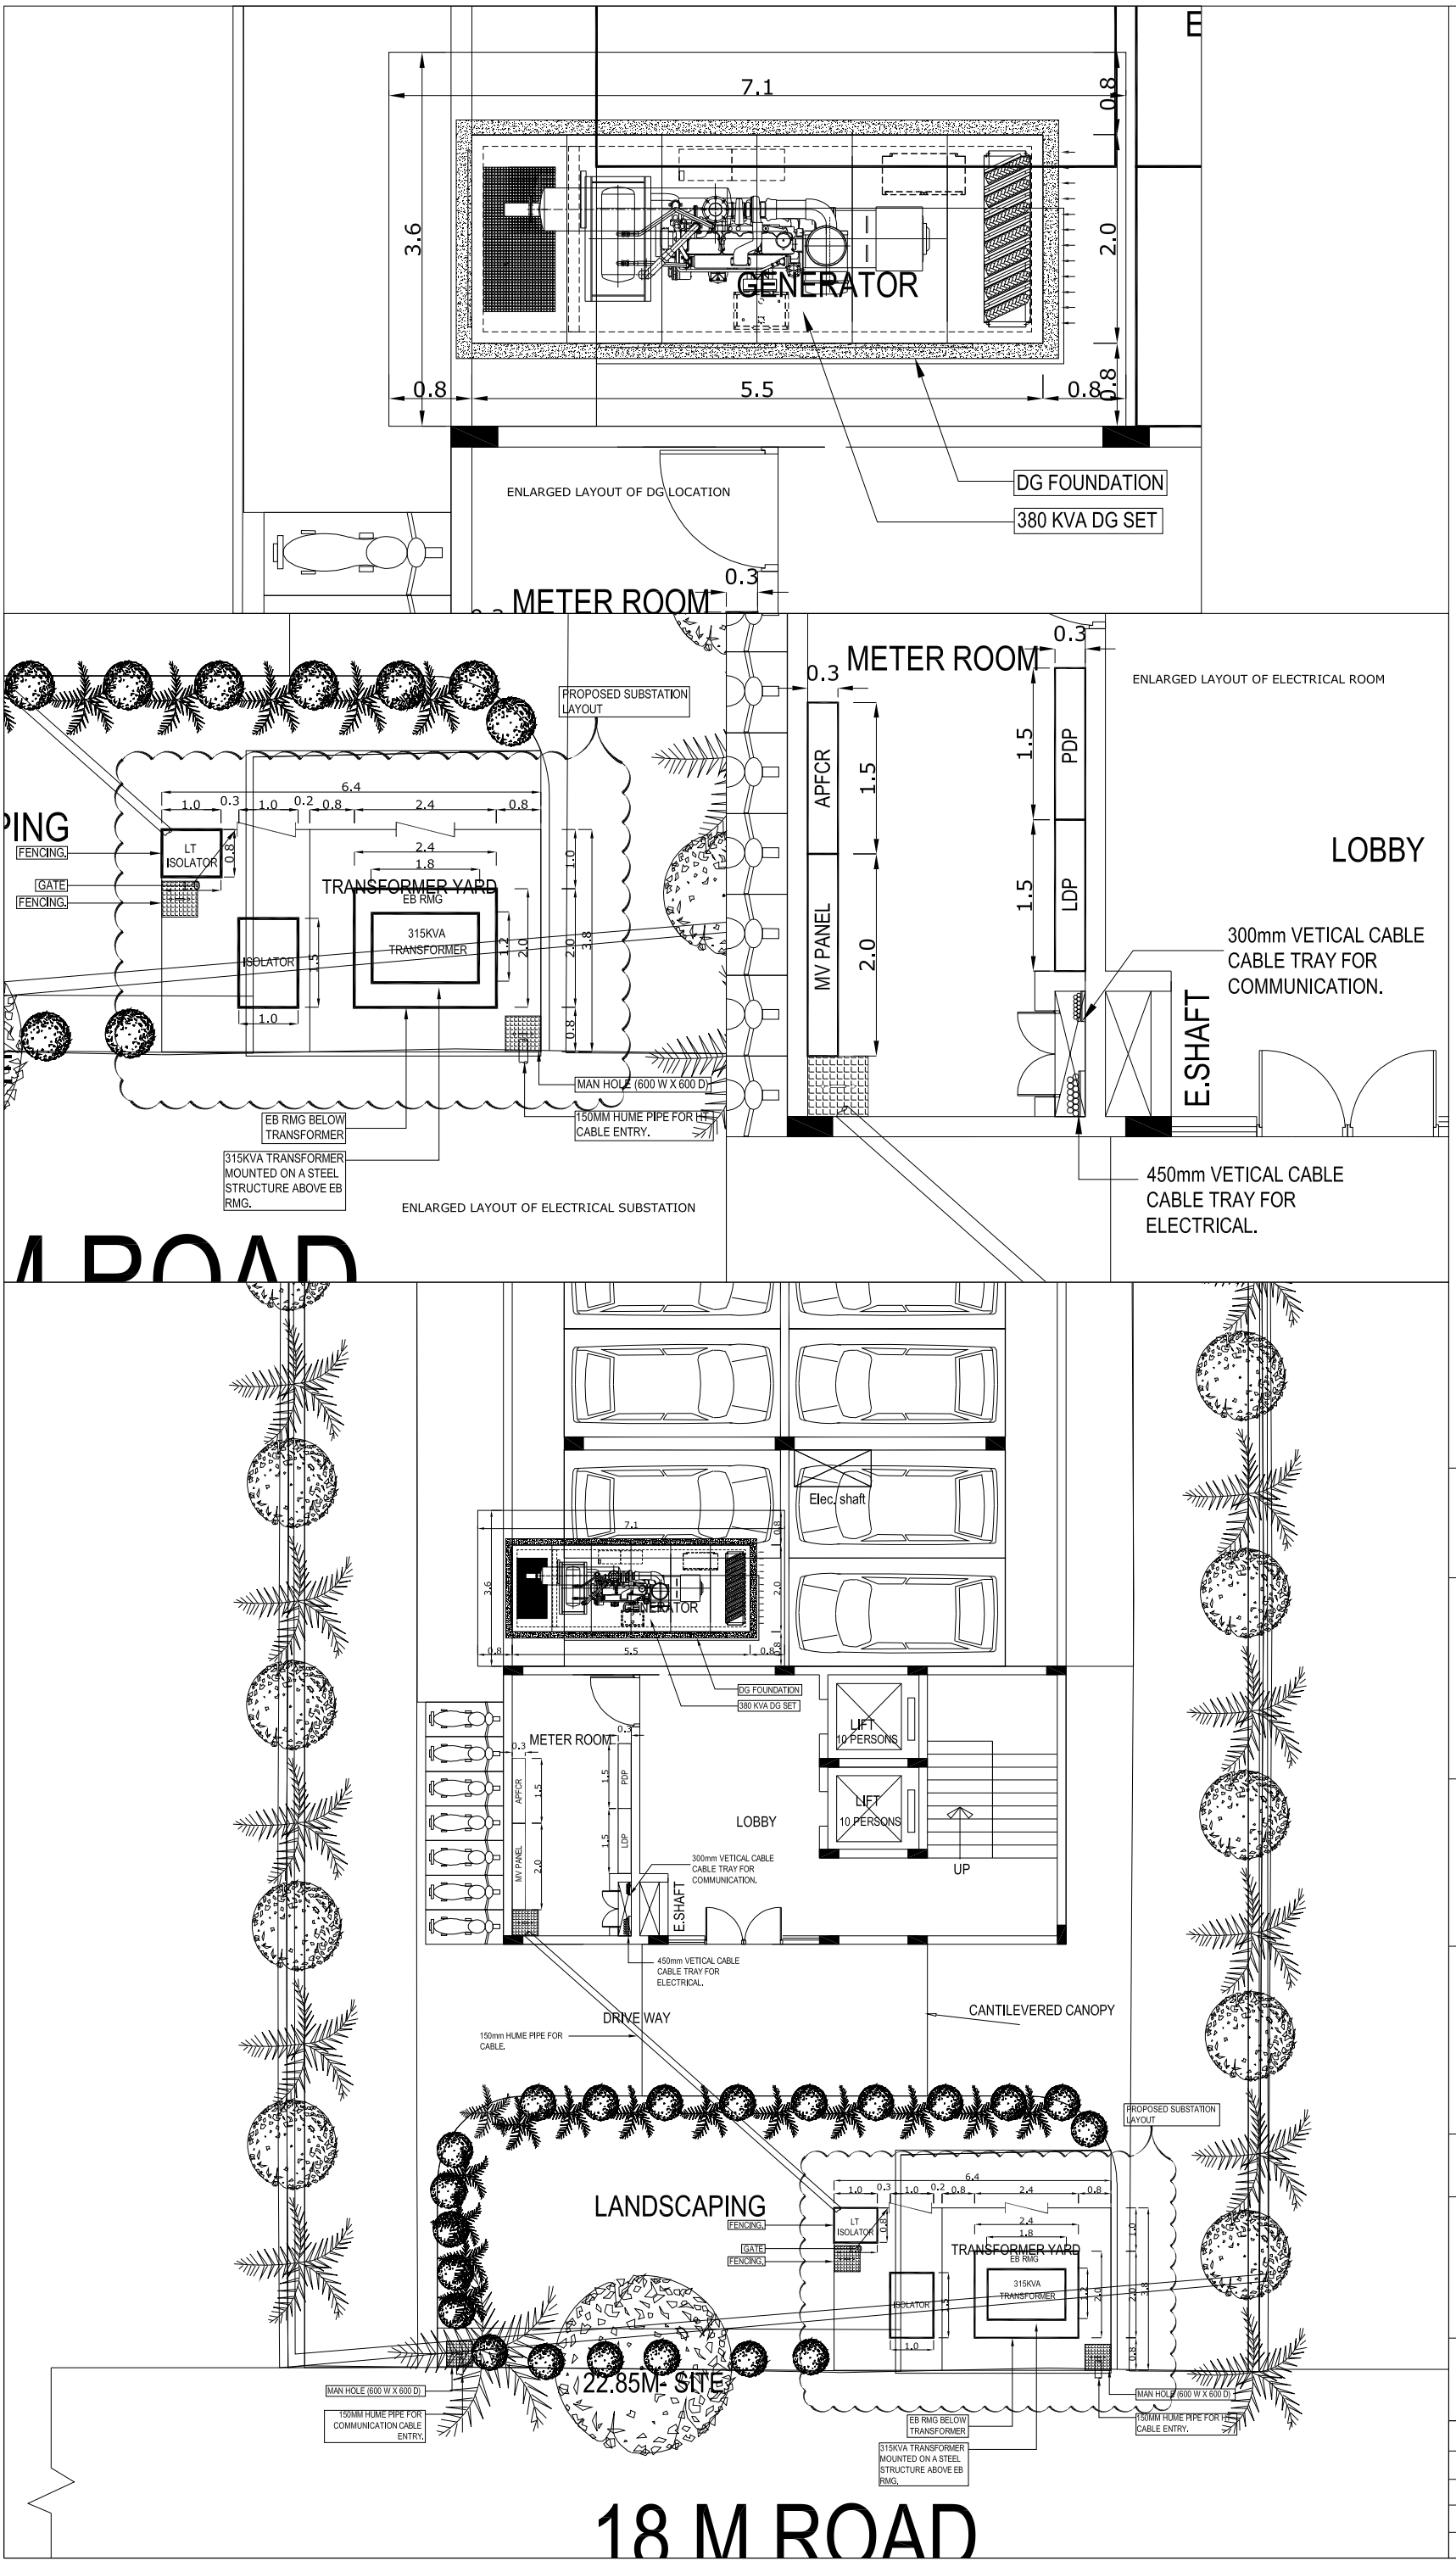

PROJECT:

PROPOSED OFFICE BUILDING
AT PALLIKARANAI
CHENNAI

CLIENT:

H L L LIFE CARE LTD.
(A GOVERNMENT OF INDIA ENTERPRISE)
HITES
(HLL INFRA TECH SERVICES LTD)
VELACHERRY,CHENNAI
web : www.lifecarehll.com

PROJECT CONSULTANT:

CARE CONSULTANTS AND CONTRACTORS
CHINMAYA NAGAR STAGE - II,
25/C, AANI STREET,
VIRUGAMBAKKAM,
CHENNAI - 600 092.
E-MAIL: caretech1995@gmail.com

ARCHITECTS:

AKSHARA ASSOCIATES
ARCHITECTS & ENGINEERS
Plot No. 82, 1st Floor, Gopalan Street,
Vasudevan Nagar, Chennai 600 083
Tel / Fax : 044 2471 7557
Mobile : 94440 02589
Email I.D. : aksharaassociates@yahoo.in
sivababu2005@yahoo.co.in

MEP CONSULTANTS:

CARE CONSULTANTS AND CONTRACTORS

STRUCTURAL CONSULTANTS:

C.KANNAN B.E., M.E(STRUCTURE)
L1/932, SSK ILLAM,
THIRIVALLUVAR NAGAR, THIRUVANMIYUR,
CHENNAI-41.
MOBILE NO: 098412 49815.
E-MAIL:kannankds2007@rediffmail.com

DRAWING TITLE

SPACE PLAN LAYOUT
(TRANSFORMER & DG LOCATION)

Drawn: V.S	Checked: V.S
Approved: KRISHNAN	Scale: 1:100
Date: 28.07.15	Sheet: A2
Drg No: CC\ELE\PJ20\ELE-01	Rev:R1
File Path: C:\Users\HLL\Desktop\MEP\ELECTRICAL DRAWING LOAD, BOQ\A1 - space plan layout.dwg	