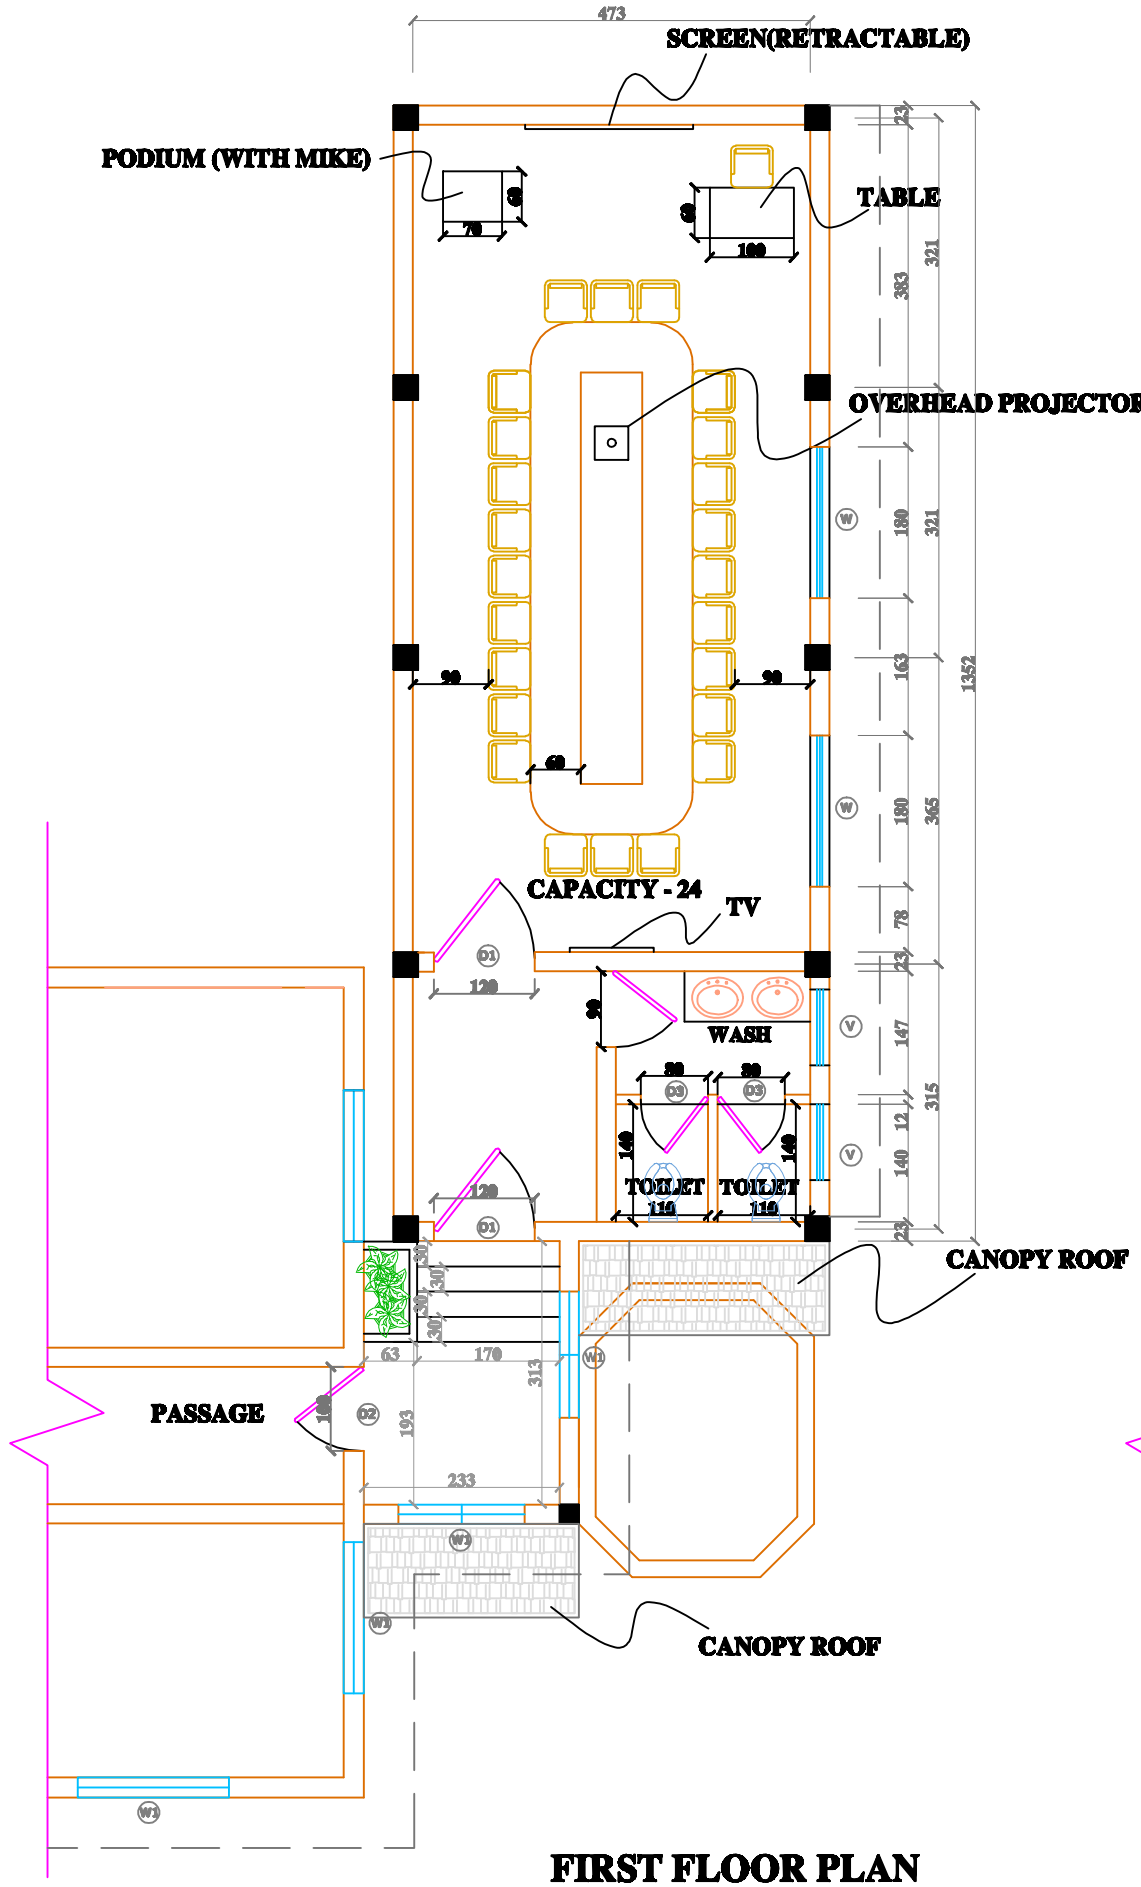

FIRST FLOOR PLAN

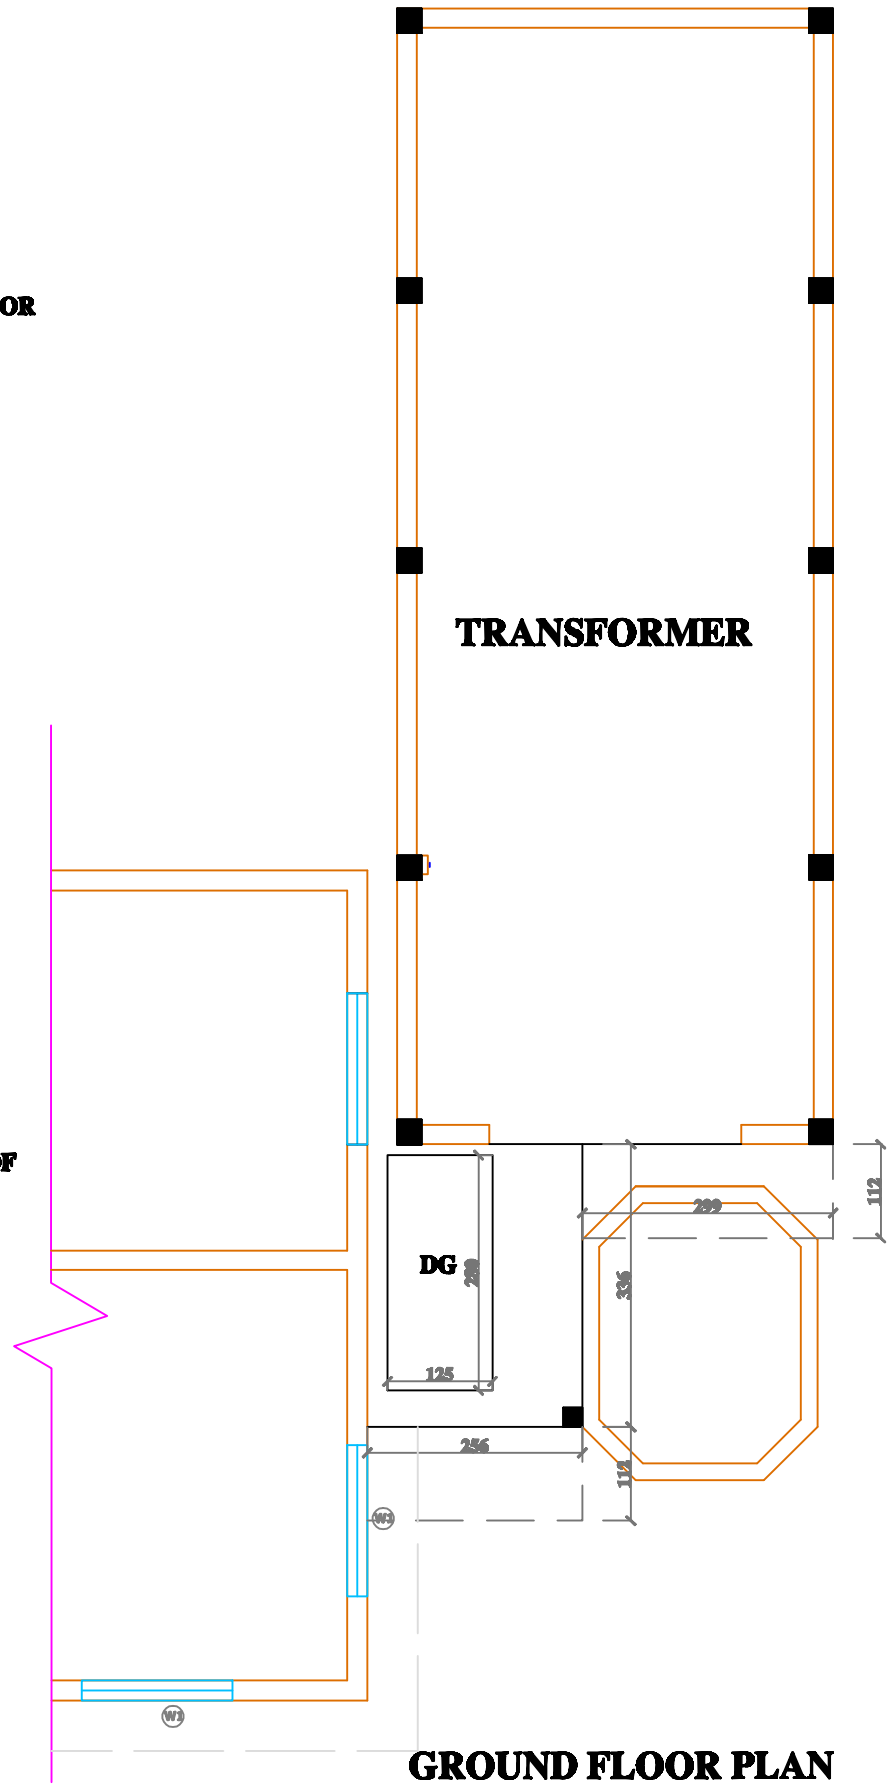

GROUND FLOOR PLAN

THREAD - 30CM
RISER - 15CM
SILL LEVEL - 75 CM
LINTEL LEVEL - 75 CM
FALSE CEILING HEIGHT - 300 CM
W - 180 X 150 CM
W1 - 150 X 150 CM
D1 - 120 X 225 CM
D2 - 100 X 225 CM
D3 - 80 X 210 CM

REVISIONS

NOS.	DATE	DESCRIPTION	DRN	CKD.
20	17-11-2015		RAHUL	

HITES
HLL INFRA TECH SERVICES LTD
(A fully owned subsidiary of HLL Lifecare Ltd.)
(A Government of India Enterprise)
THIRUVANANTHAPURAM-6
TEL: 0471-2365872, 2365873
FAX: 0471- 2368144
web : www.lifecarehll.com

PROJECT TITLE
PROPOSED CONFERENCE HALL AT HLL-KFC

DRAWING TITLE
CONFERENCE HALL

PRELIMANARY DRAWING

DATE: 17-11-2015
SCALE : NTS
PAPER SIZE : A3

DRG. NO.
HLL/IDD/IP/KFC/EKM/2015-16/A1

ARCHITECT

NOTE
1. ALL DIMENSIONS ARE IN CENTIMETERS
2. DO NOT SCALE THE DRAWING
3. DISCLAIMER :THESE DRAWINGS ARE THE SOLE PROPERTY OF HLL LIFECARE LTD. NO CHANGES OR COPIES CAN BE MADE WITHOUT CONSENT
4. ANY DISCREPANCY SHALL BE IMMEDIATELY REFERED TO THE ARCHITECT FOR CLARIFICATION