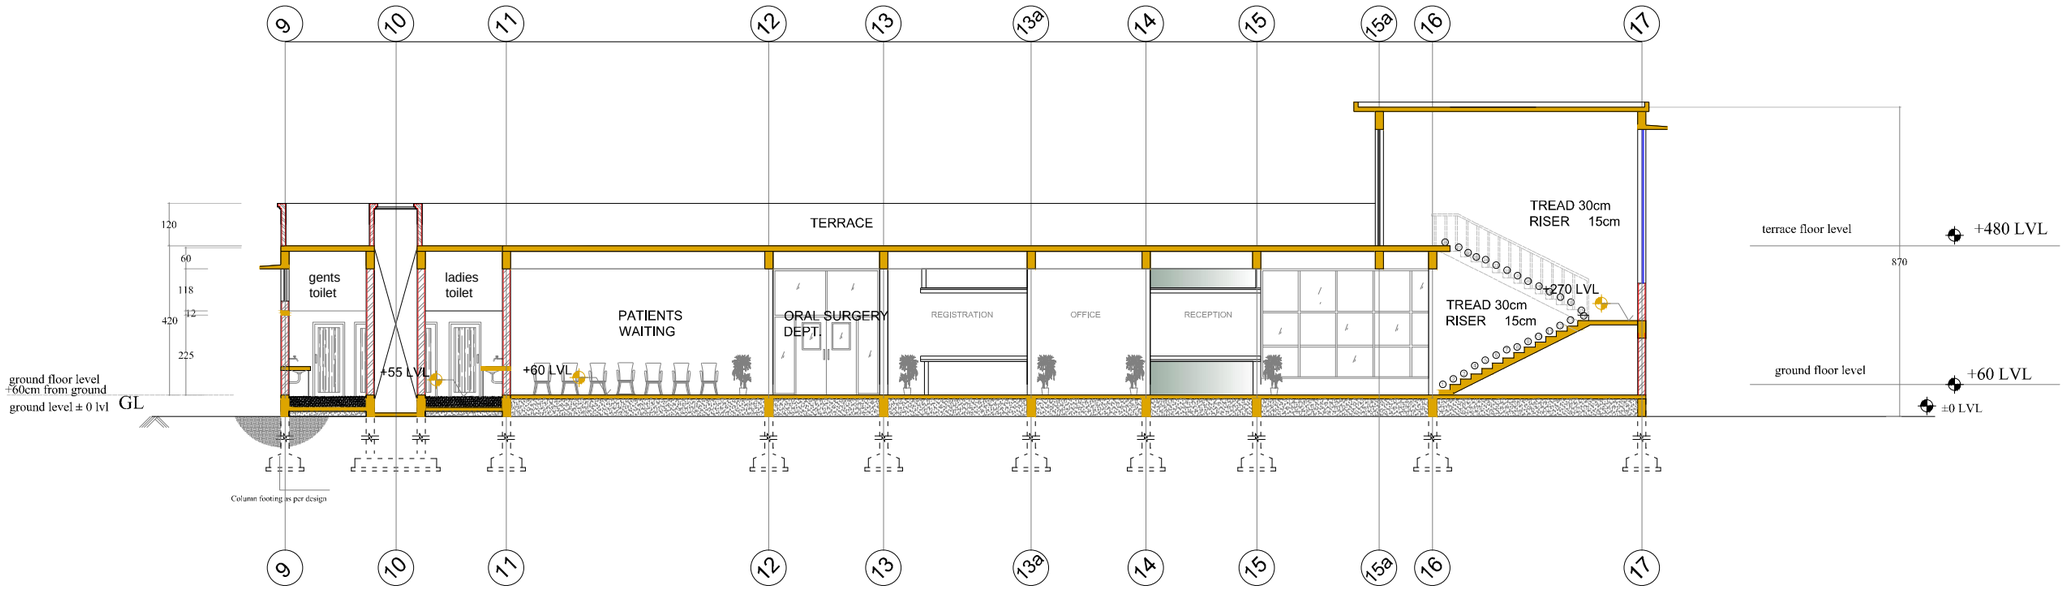

SECTION B B

DRAWING NO. HLL/IDD/DC/TSR/2013-14/A-4

SIGNATURE

REVISION

PROJECT:- **PROPOSED GOVT. DENTAL COLLEGE, THRISSUR**

DRAWING:- SECTION

DRAWN BY: RAHUL | SCALE: NTS

CHECKED BY: RVK | DATE: 28-02-2014

DISCLAIMER : THESE DRAWINGS ARE THE SOLE PROPERTY OF H.L.L LIFE CARE LTD.
NO CHANGES OR COPIES CAN BE MADE WITHOUT CONSENT.

ARCHITECTURAL DRAWING

CONSULTANTS:
H L L LIFE CARE LTD.
(A Government of India Enterprise)
INFRASTRUCTURE DEVELOPMENT DIVISION
VETTAMUKKU
THIRUVANANTHAPURAM-6
TEL: 0471-2365872, 2365873
FAX: 0471- 2360144
web www.lifecarehll.com