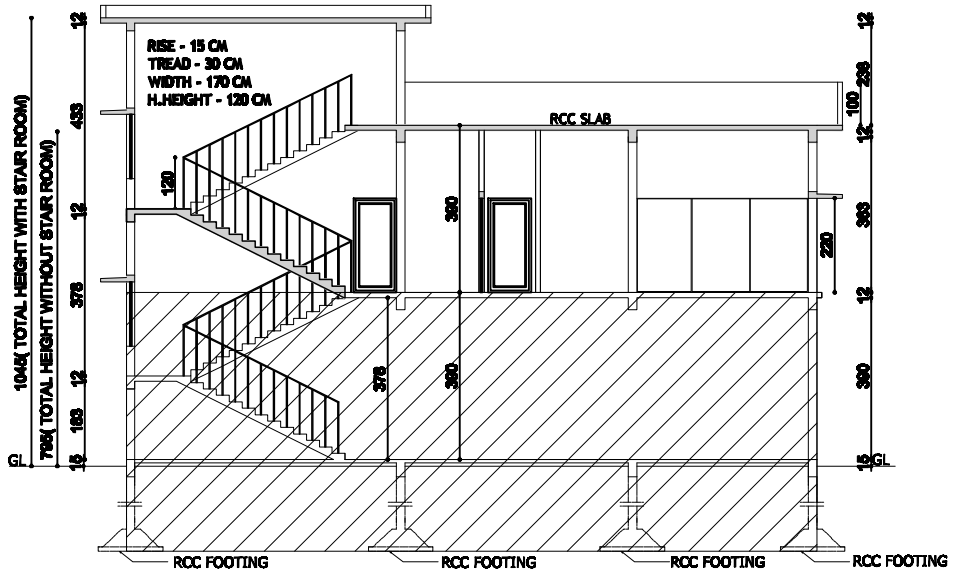

SECTION AA
SCALE 1:100

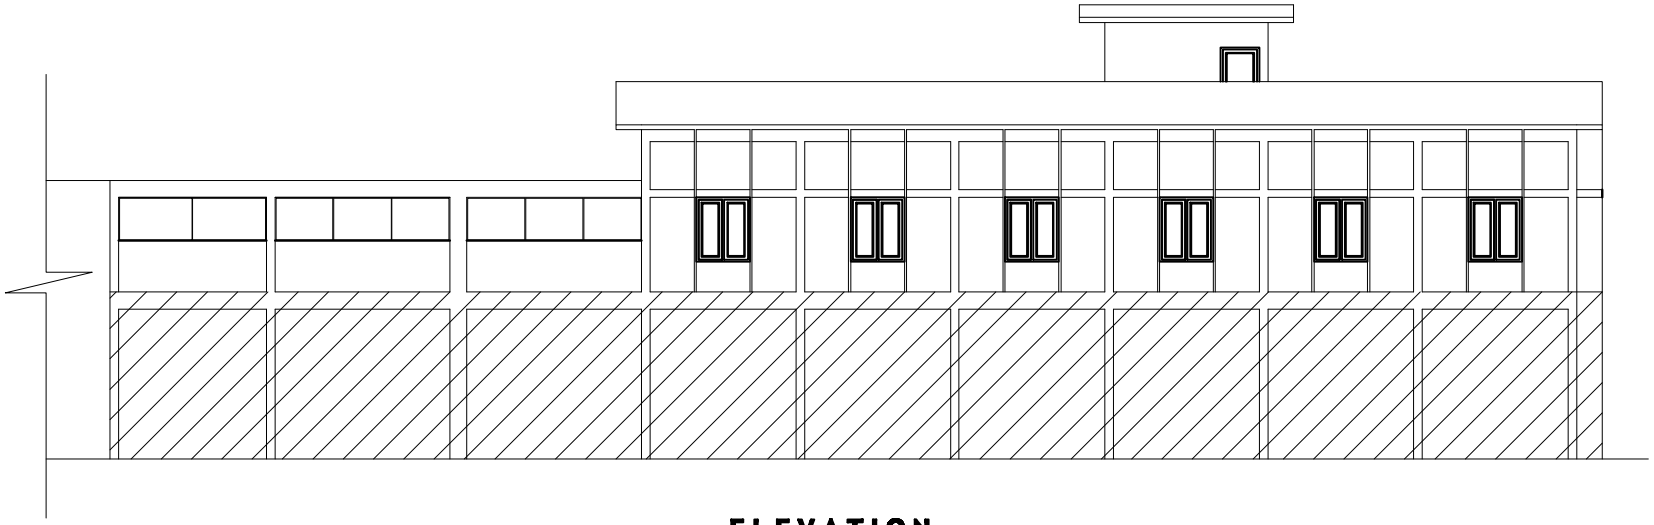

ELEVATION
SCALE 1:100

PROJECT

PROPOSED CONSTRUCTION OF INSTITUTE FOR CHEST DISEASE AT KOZHIKODE MEDICAL COLLEGE

ARCHITECTURAL CONSULTANTS

ASHOK ASSOCIATES ARCHITECTURAL CONSULTANTS

DRAWING TITLE

SECTION & ELEVATION

DATE OF ISSUE	:	4 - 1 - 2013
SCALE	:	1: 100
DRAWING NO.	:	
DIMS	:	IN CMS
DRAWN BY	:	DIVYA
CHECKED BY	:	ASHOK KUMAR

REVISIONS

NORTH N

No.	DESCRIPTION	DATE

VERIFIED BY

CLIENT	:	
SIGNATURE	:	
CONSULTANT	:	HLL LIFE CARE LTD.
SIGNATURE	:	
ARCHITECT	:	ASHOK KUMAR
SIGNATURE	:	

DRAWING STATUS : FOR DISCUSSION

AREA DETAILS

FIRST FLOOR	401.98 M2

JOINERY DETAILS

ITEM		SIZE
DOORS	ND	150X220
	ND1	120X220
	ND2	100X220
	TD	80X220
WINDOWS	NW	125X150
	TW	65X60

NOTE

- all dimensions to be checked at site.
- no dimensions to be scaled off from drawings.
- only written dimensions to be followed on the event of any discrepancies or difference between any architectural drawings and structural drawings or other engineering drawings or site conditions or otherwise, immediate refernce is to be made to the architect for clarification prior to execution of work at site.