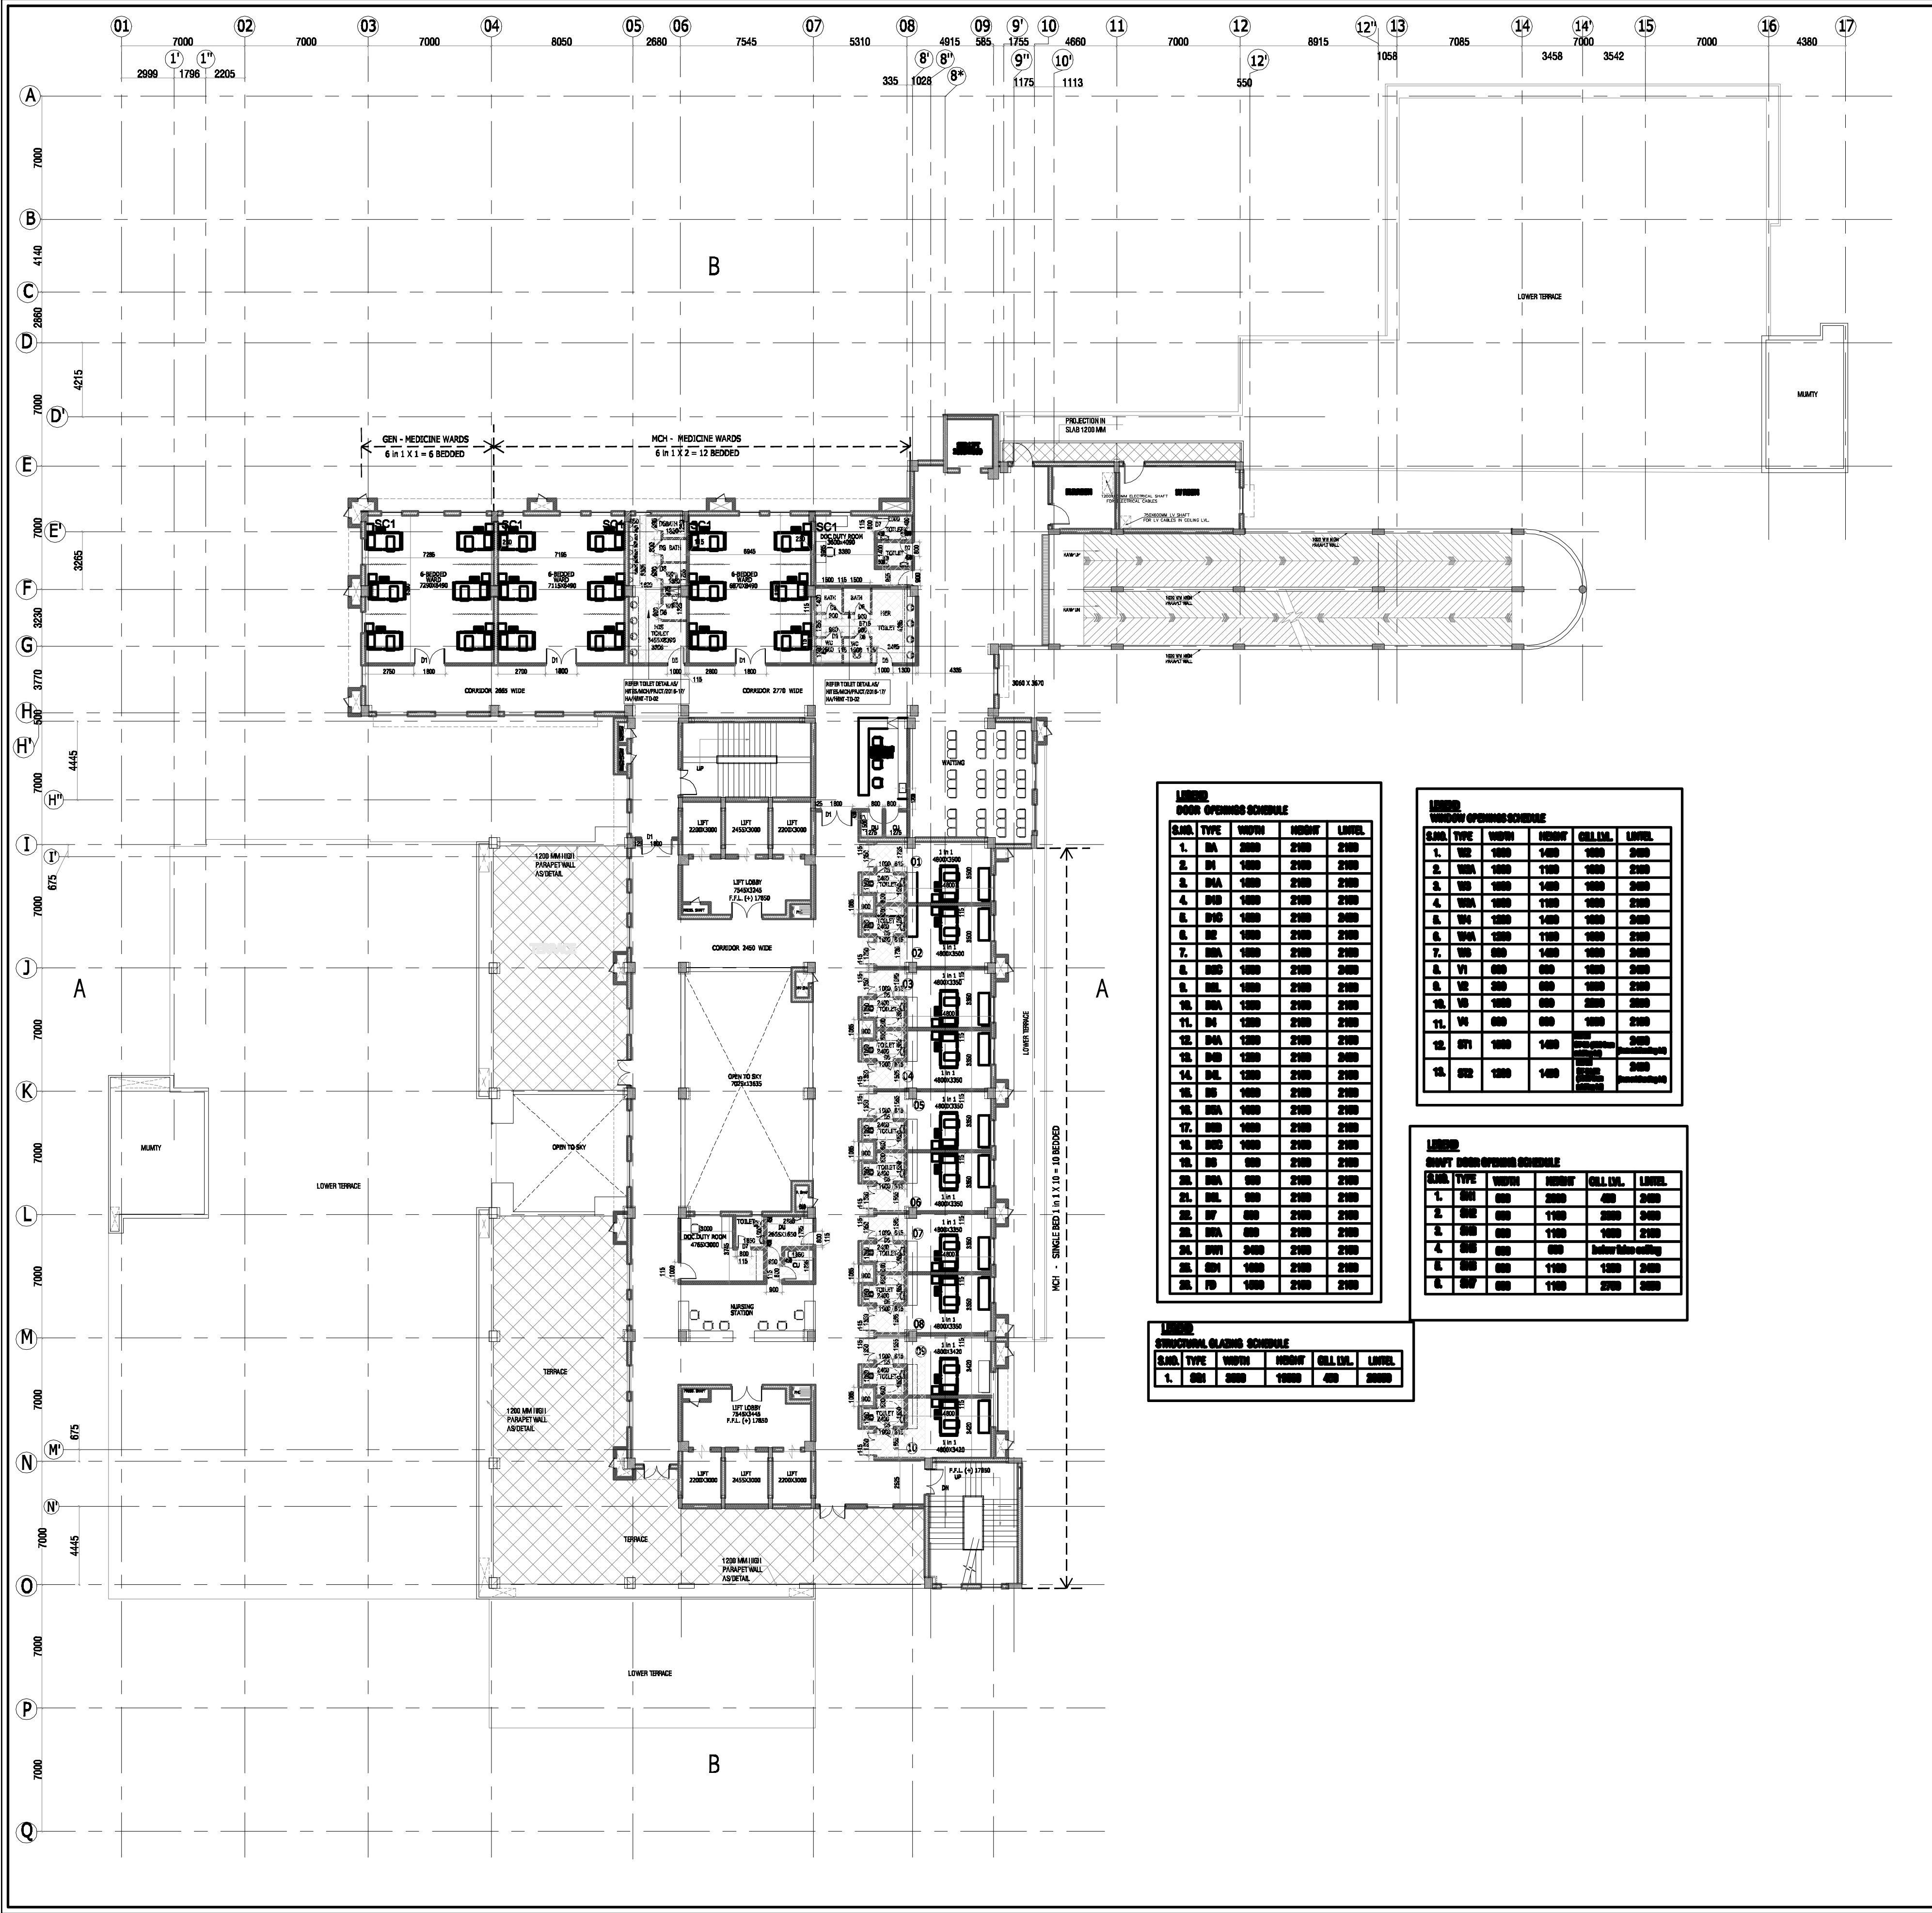

LEGEND
DOOR OPENINGS SCHEDULE

S.NO.	TYPE	WIDTH	HEIGHT	LINTEL
1.	DA	2000	2100	2100
2.	D1	1800	2100	2100
3.	D1A	1800	2100	2100
4.	D1B	1800	2100	2100
5.	D1C	1800	2100	2400
6.	D2	1500	2100	2100
7.	D2A	1500	2100	2100
8.	D2C	1500	2100	2400
9.	D2L	1500	2100	2100
10.	D3A	1350	2100	2100
11.	D4	1200	2100	2100
12.	D4A	1200	2100	2100
13.	D4B	1200	2100	2400
14.	D4L	1200	2100	2100
15.	D5	1000	2100	2100
16.	D5A	1000	2100	2100
17.	D5B	1000	2100	2100
18.	D5C	1000	2100	2100
19.	D6	900	2100	2100
20.	D6A	900	2100	2100
21.	D6L	900	2100	2100
22.	D7	800	2100	2100
23.	D7A	800	2100	2100
24.	DW1	3400	2100	2100
25.	SD1	1000	2100	2100
26.	FD	1500	2100	2100

LEGEND
WINDOW OPENINGS SCHEDULE

S.NO.	TYPE	WIDTH	HEIGHT	SILL LVL.	LINTEL
1.	W2	1800	1400	1000	2400
2.	W2A	1800	1100	1000	2100
3.	W3	1500	1400	1000	2400
4.	W3A	1500	1100	1000	2100
5.	W4	1200	1400	1000	2400
6.	W4A	1200	1100	1000	2100
7.	W6	900	1400	1000	2400
8.	V1	600	600	1800	2400
9.	V2	300	600	1500	2100
10.	V3	1500	600	2200	2800
11.	V4	600	600	1500	2100
12.	ST1	1800	1400	[illegible]	2400 [illegible]
13.	ST2	1200	1400	[illegible]	2400 [illegible]

LEGEND
SHAFT DOOR OPENING SCHEDULE

S.NO.	TYPE	WIDTH	HEIGHT	SILL LVL.	LINTEL
1.	SH1	600	2000	450	2400
2.	SH2	600	1100	2000	3400
3.	SH3	600	1100	1000	2100
4.	SH5	600	600	below false ceiling	
5.	SH6	600	1100	1300	2400
6.	SH7	600	1100	2700	3800

LEGEND
STRUCTURAL GLAZING SCHEDULE

S.NO.	TYPE	WIDTH	HEIGHT	SILL LVL.	LINTEL
1.	SG1	3000	18000	450	20050

COPYRIGHT
[illegible]

NOTE
- ALL DIMENSIONS ARE IN MM
- ALL LEVELS ARE IN M

REVISIONS

NOS.	DATE	DESCRIPTION
R1	11-04-2017	[illegible]

LEGEND

	BRICK WORK
	BRICK WORK UP TO 2250 MM HIGH
	COLUMN
	SUNK 150 mm

PROJECT TITLE
PROPOSED 200 BEDDED MCH AND GENERAL STATE REFERRAL HOSPITAL AT TILOI-AMETHI (UTTAR PRADESH)

NAME OF CLIENT /OWNER
NATIONAL RURAL HEALTH MISSION
GOVT. OF U.P, LUCKNOW

A & E DESIGN & PMC
HITES
HLL INFRA TECH SERVICES LTD
[illegible]

ARCHITECTS :
AGNAL KATARIA ARCHITECTS
[illegible]

DRAWING TITLE
HOSPITAL BUILDING
FOURTH FLOOR PLAN

DWG NO:
[illegible]

SCALE - 1:150

DESIGNED BY	SIGN	DATE
		01.12.2016
CHECKED BY	SIGN	DATE
APPROVED BY	SIGN	DATE