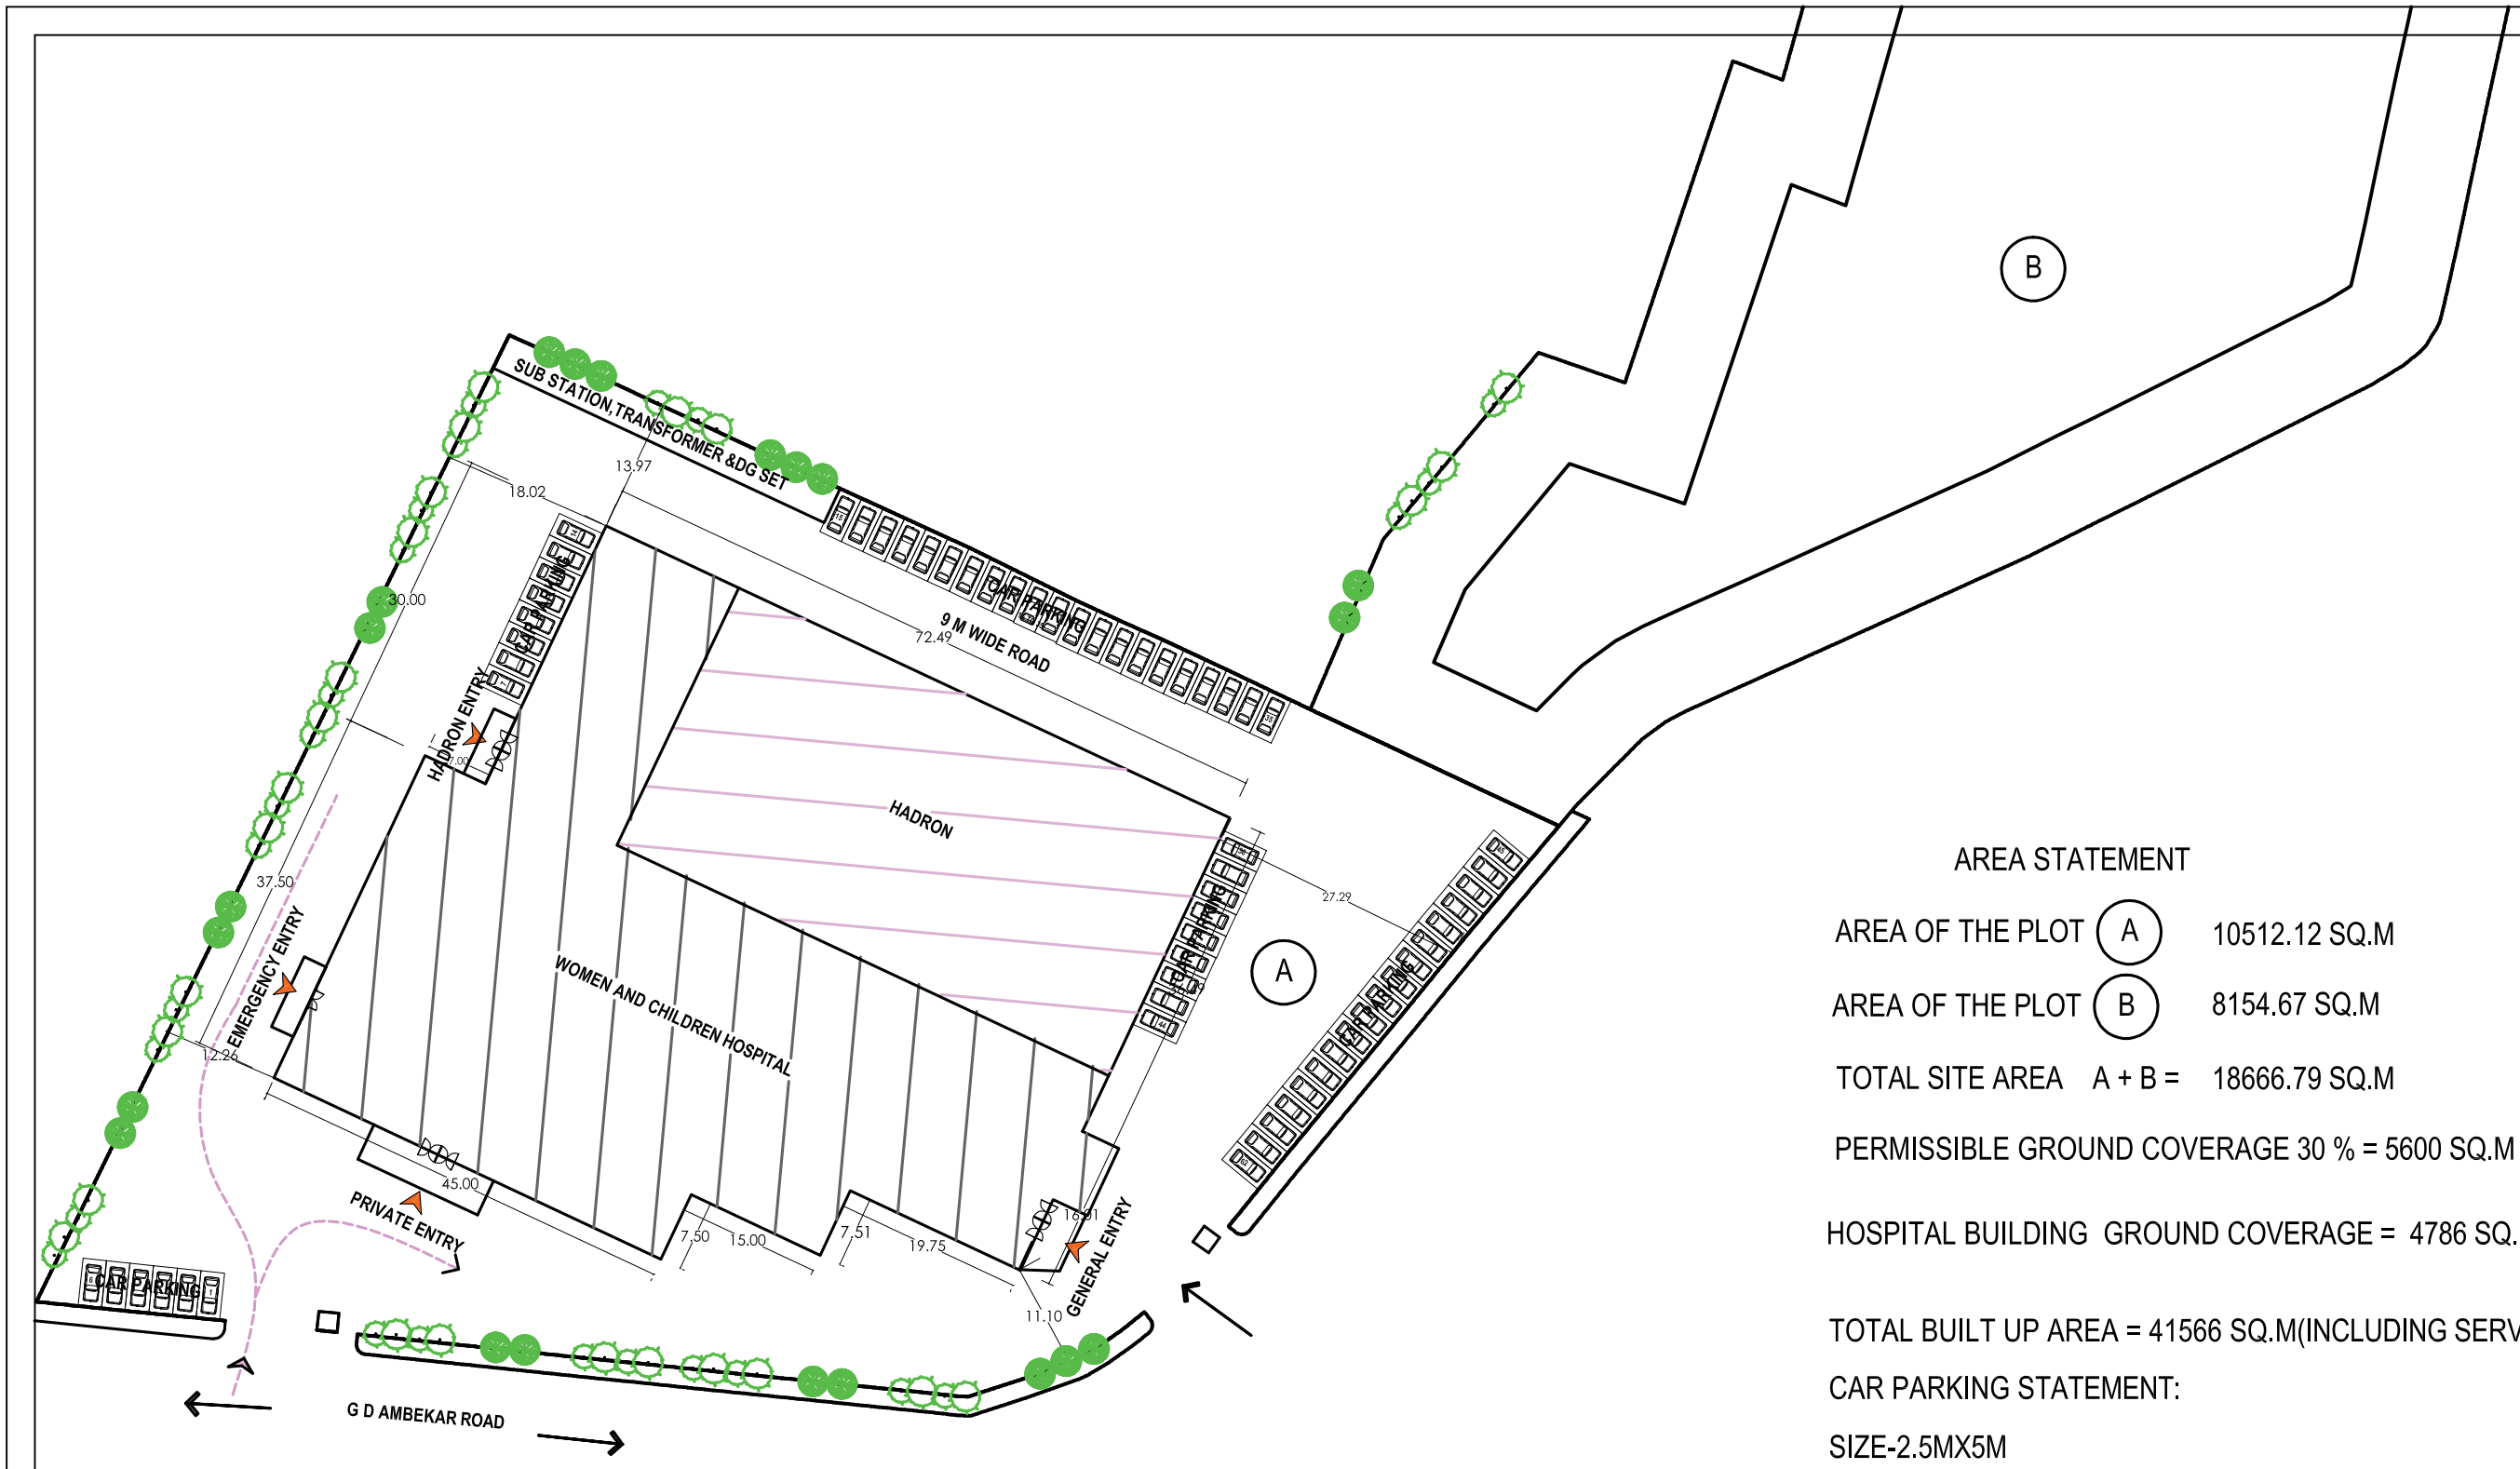

AREA STATEMENT

AREA OF THE PLOT	A	10512.12 SQ.M
AREA OF THE PLOT	B	8154.67 SQ.M

TOTAL SITE AREA A + B = 18666.79 SQ.M

PERMISSIBLE GROUND COVERAGE 30 % = 5600 SQ.M

HOSPITAL BUILDING GROUND COVERAGE = 4786 SQ.M

TOTAL BUILT UP AREA = 41566 SQ.M(INCLUDING SERVICE FLOOR)

CAR PARKING STATEMENT:

SIZE-2.5MX5M
NO OF CAR PARKING REQUIRED-62
NO OF CAR PARKING PROVIDED-62

PROJECT:-

PROPOSED TMC HOSPITAL AT PAREL , MUMBAI

TITLE :-

SITE PLAN

NO	RIVISION	DATE
R1	Revised drawing	24.03.2015

N

DATE: 24.03.2015
DELT BY: AISH / K.K
CHECKED BY: V.P.S
SCALE:
DRAWING NO:
HLL/IDD/TMC/C-001-R1

CONSULTANTS:
H L L LIFE CARE LTD.
(A Government of India Enterprise)
INFRASTRUCTURE DEVELOPMENT DIVISION
VELACHERRY,CHENNAI
web www.lifecarehll.com