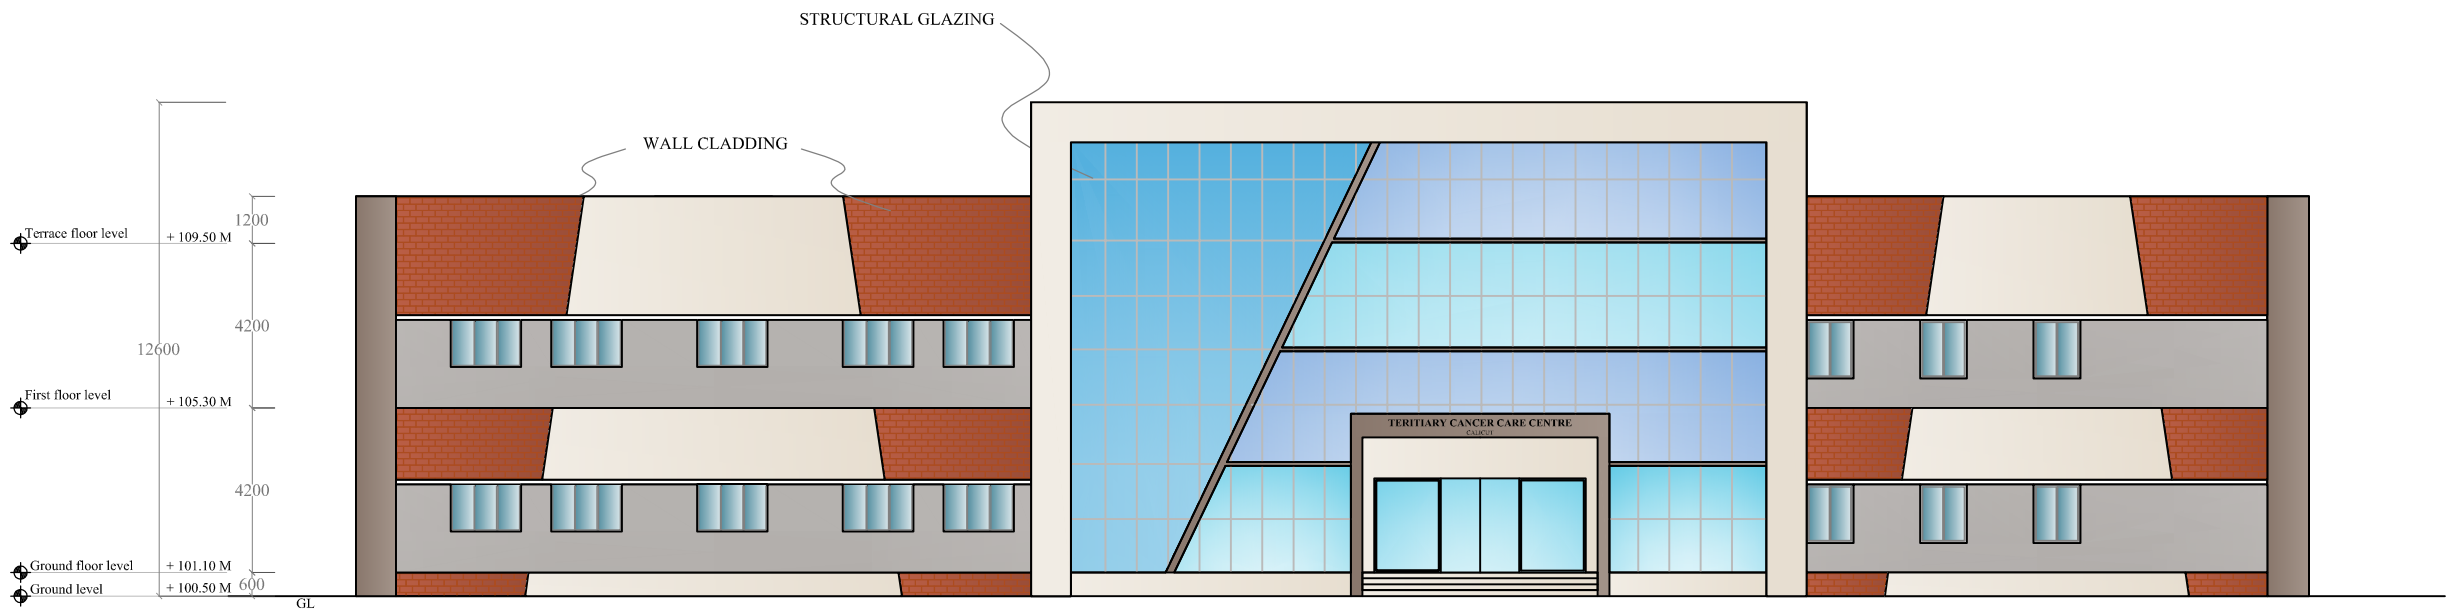

FRONT ELEVATION

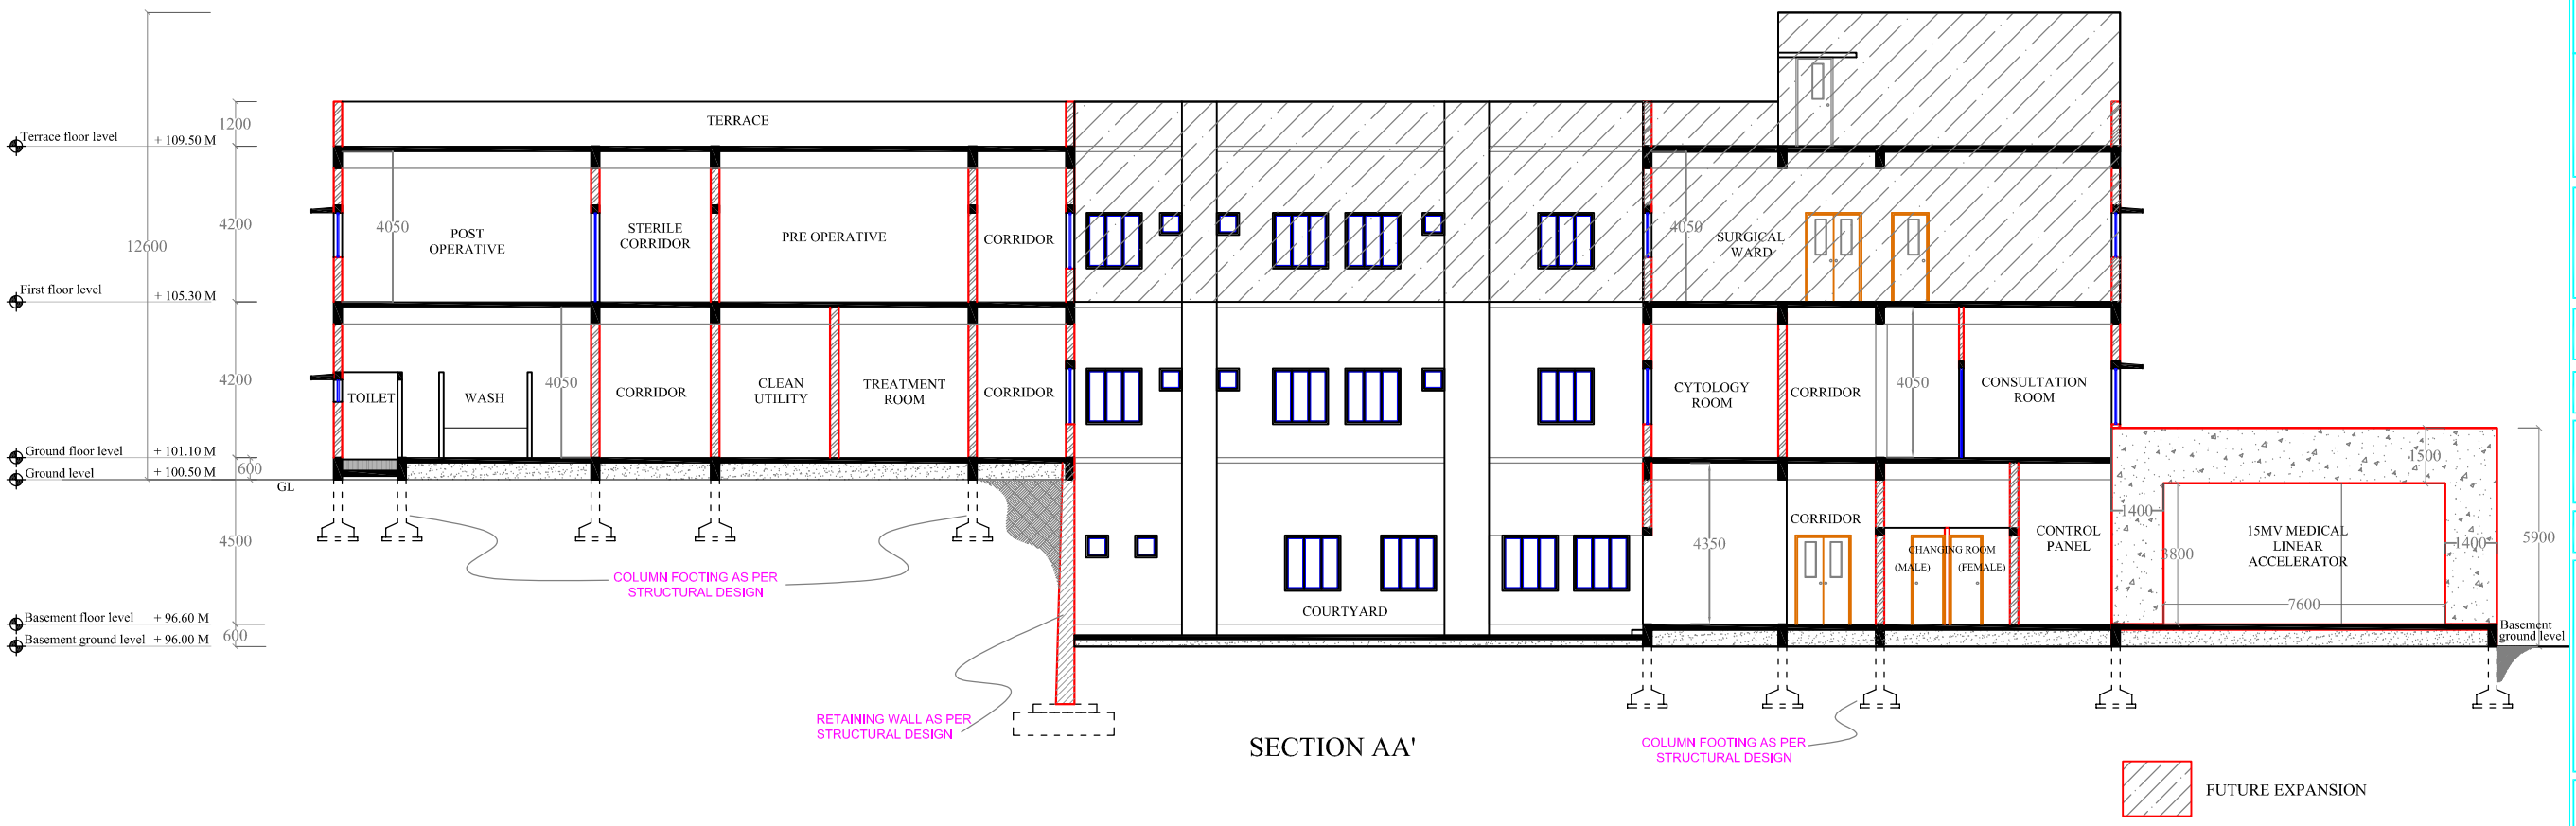

SECTION AA'

AREA STATEMENT	
BASEMENT FLOOR	846 SQM
GROUND FLOOR	1590 SQM
FIRST FLOOR	890 SQM
TERRACE FLOOR	82 SQM
TOTAL	**3408 SQM**

R E V I S I O N S

NOS.	DATE	DESCRIPTION	DWN	CKD.
R0	11-08-2015		RAHUL	RVK

H LL LIFECARE LTD.
(A Government of India Enterprise)
INFRASTRUCTURE DEVELOPMENT DIVISION
THIRUVANANTHAPURAM-6
TEL: 0471-2365872, 2365873
FAX: 0471- 2368144
web www.lifecarehll.com

PROJECT TITLE

PROPOSED BUILDING FOR TERTIARY CANCER CARE CENTRE AT GOVT. MEDICAL COLLEGE, KOZHIKODE

DRAWING TITLE

ELEVATION & SECTION

TENDER DRAWING

DATE: 11-08-2015

SCALE : 1:100

DRG. NO.

HLL/IDD/MCC/RCC/CLT/2015-16/A6

SIGNATURE

NOTE

1. ALL DIMENSIONS ARE IN MILLIMETRES
2. DO NOT SCALE THE DRAWING
3. DISCAIMER :THESE DRAWINGS ARE THE SOLE PROPERTY OF HLL LIFECARELTD. NO CHANGES OR COPIES CAN BE MADE WITHOUT CONSENT