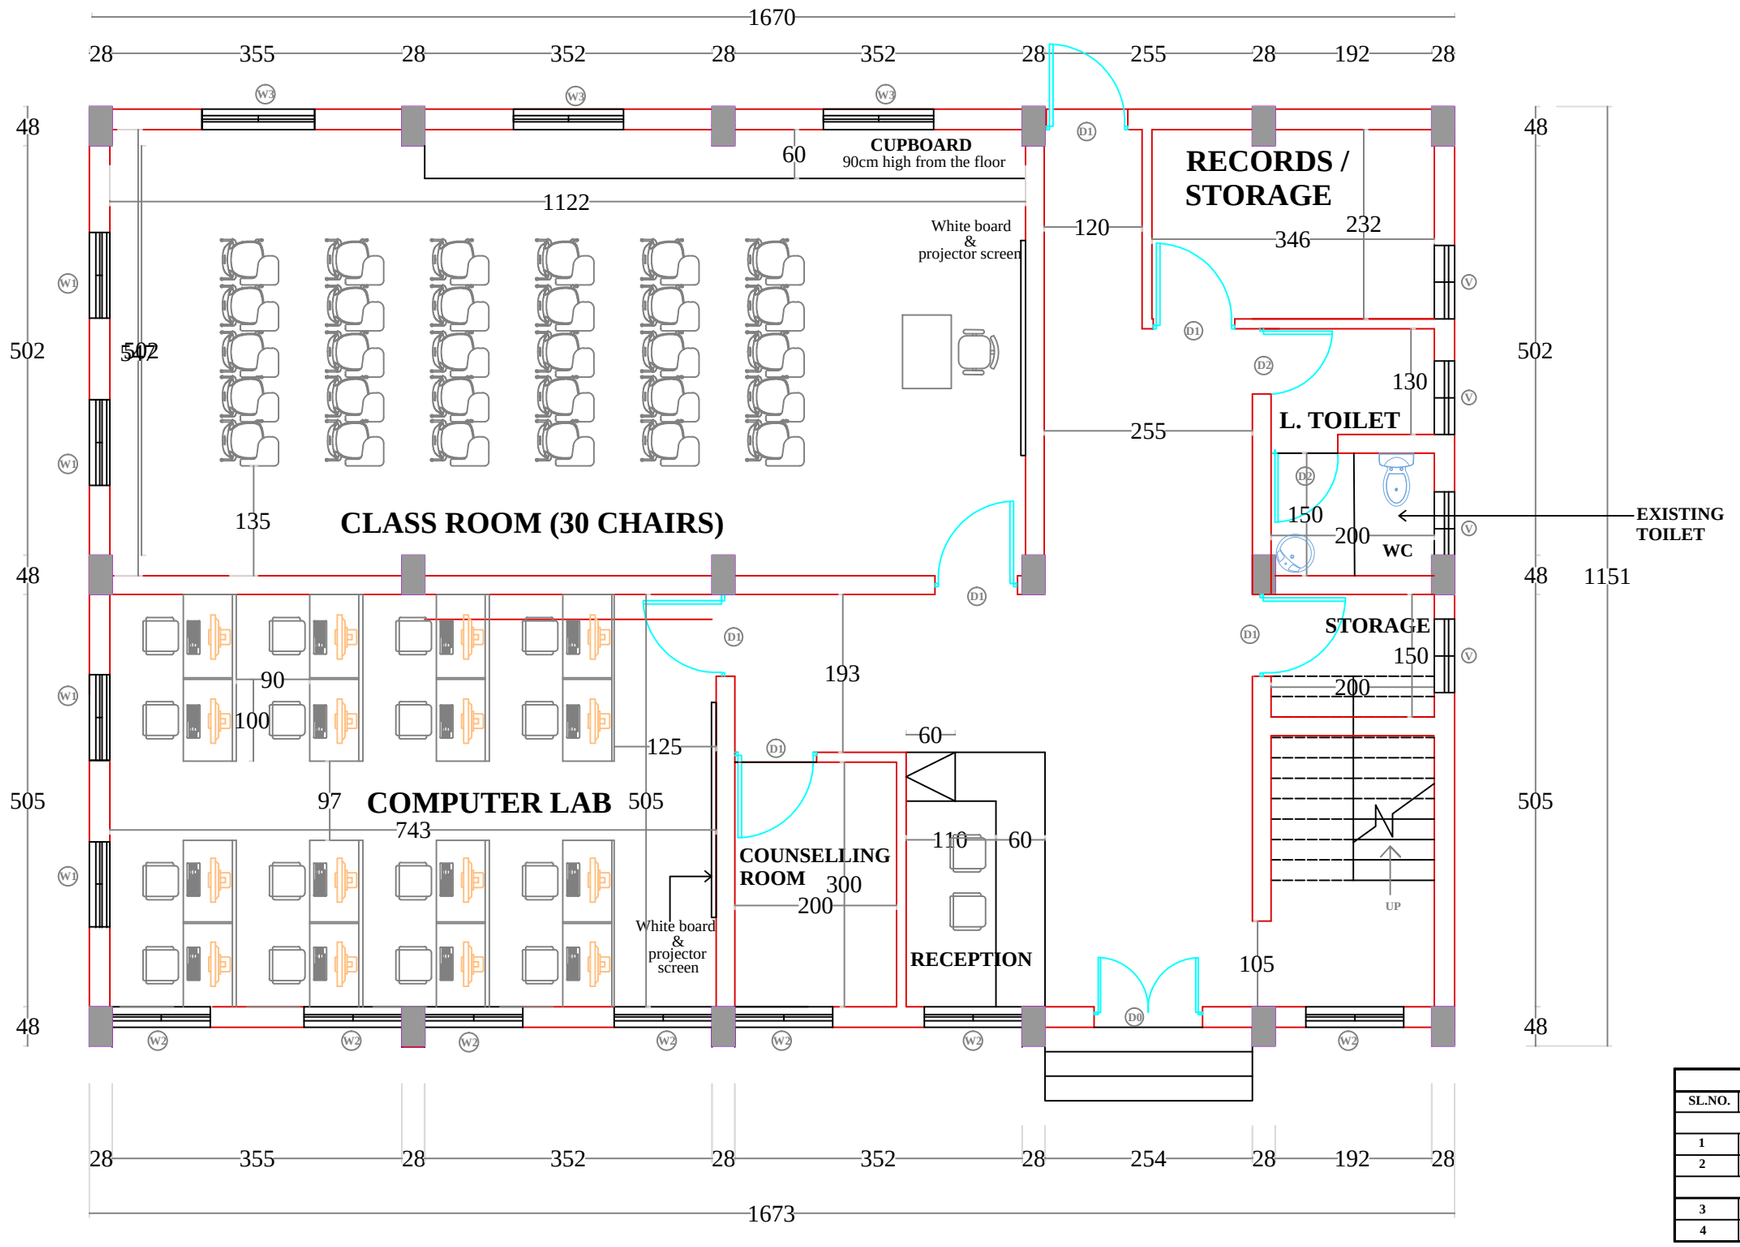

SCHEDULE OF OPENINGS			
SL.NO.	MARK	SIZE	TYPE
DOORS			
1	D1	100 X 200	SINGLE SHUTTER ALUMINIUM
2	D2	80 X 200	SINGLE SHUTTER PVC
VENTILATOR			
3	V	90 X 60	ALUMINIUM FRAME WITH GLAZED SHUTTER
4	V1	75 X 60	ALUMINIUM FRAME WITH GLAZED SHUTTER

SILL HEIGHT - 65 cms
LINTEL HEIGHT - 200 cms
BEAM DEPTH - 35 cms
FLOOR HEIGHT - 320 cms

CONSULTANTS:

H L L LIFE CARE LTD.
(A Government of India Enterprise)
INFRASTRUCTURE DEVELOPMENT DIVISION
VETTAMUKKU
THIRUVANANTHAPURAM-6
TEL: 0471-2365872, 2365873
FAX: 0471- 2368144
web www.lifecarehll.com

PRELIMINARY DWG

PROJECT:-

PROPOSED BUILDING FOR HLL ACADEMY, TRIVANDRUM

DRAWING:-

GROUND FLOOR PLAN

DRAWN BY:	RAHUL	SCALE:	NTS	ALL DIMENSIONS ARE IN CENTIMETRES.DO NOT SCALE THE DRAWING.	AREA:	181 SQM
CHECKED BY:	RVK	DATE:	25-03-2015	DISCLAIMER : THESE DRAWINGS ARE THE SOLE PROPERTY OF HLL LIFE CARE LTD. NO CHANGES OR COPIES CAN BE MADE WITHOUT CONSENT.		

REVISION

R1 05-01-12

DRAWING NO.

HLL/IDD/ACD/TVM/2014-15/A1

SIGNATURE