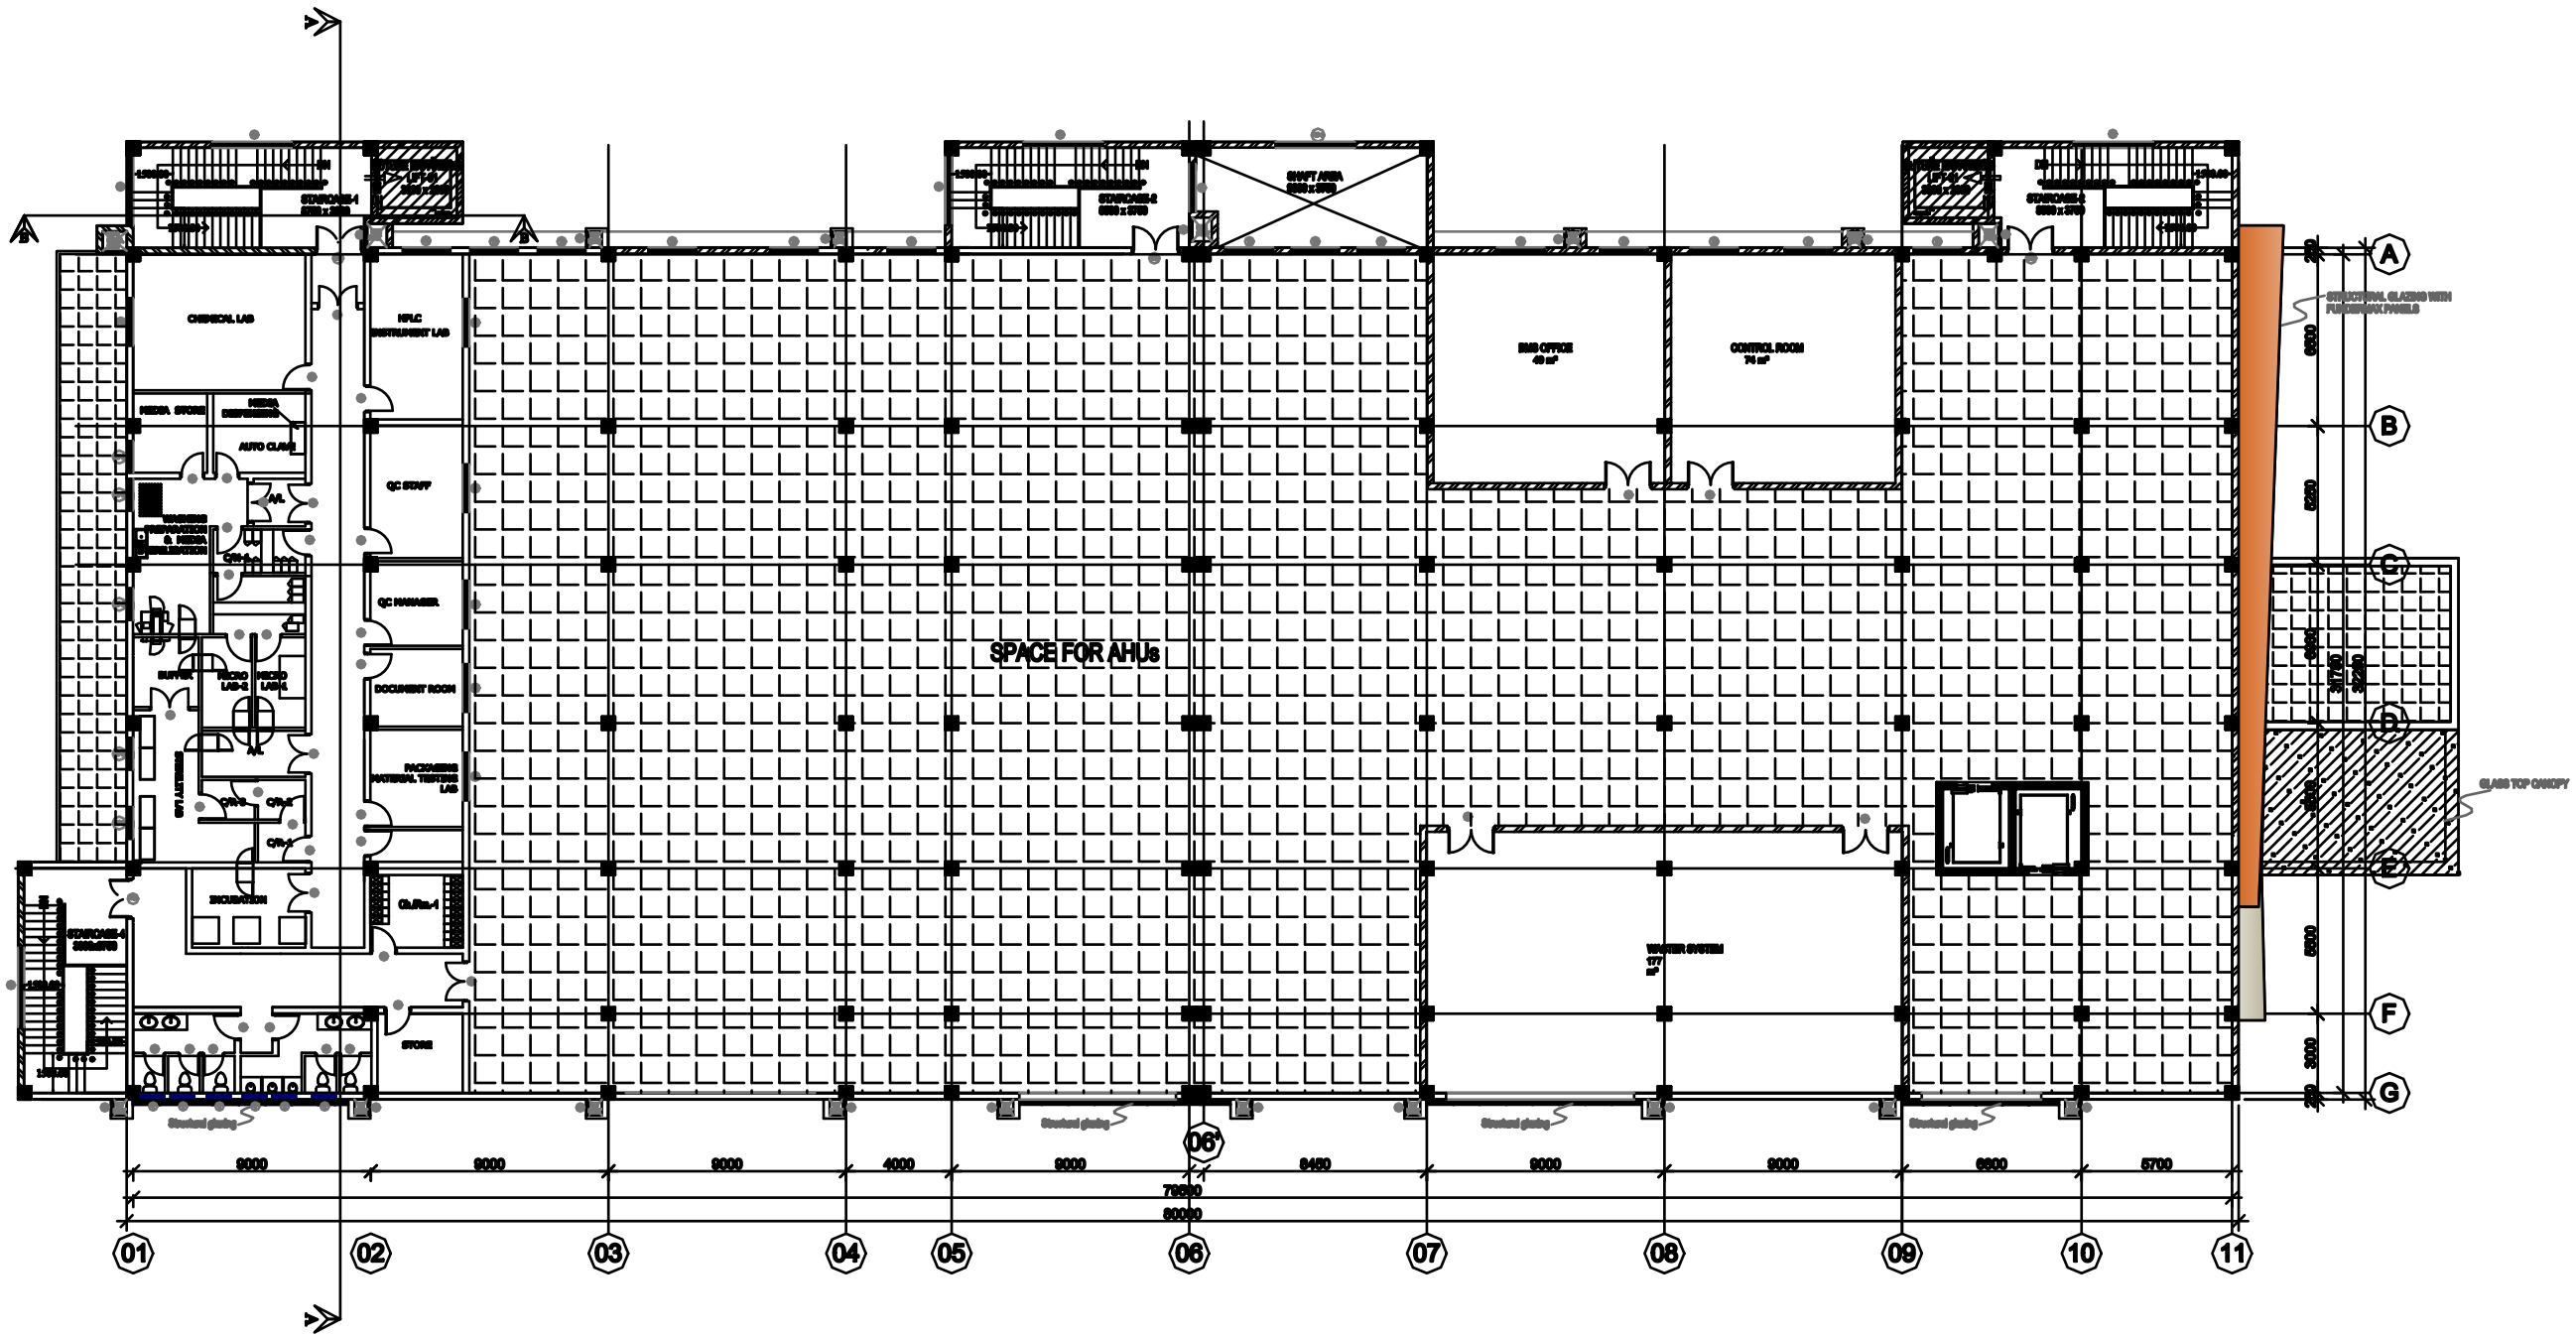

SCHEDULE OF JOINERIES - SECOND FLOOR

MARK	SIZE	TYPE	No.
DOORS			
SD	2400 x 2400	SLIDING GLASS DOOR	
TD1	1800 x 2400	TOILET DOOR	
TD2	1800 x 2400	TOILET DOOR	
TD3	1800 x 2400	TOILET DOOR	
FD30	900 x 2400	FIRE DOOR	4
D1	1000 x 2400	SELF CLOSING DOOR	
D2	1000 x 2400	SELF CLOSING DOOR	11
D3	1000 x 2400	SELF CLOSING DOOR	
D4	1000 x 2400	SELF CLOSING DOOR	10
D5	900 x 2400	ALUMINIUM DOOR	4
D6	900 x 2400	PANTRY DOOR	
D7	900 x 2400	TOILET	2
D8	900 x 2400	TOILET	2
D9	900 x 2400	TOILET DOOR	2
D10	900 x 2400	TOILET DOOR	1
WINDOWS			
W	1200 x 1200	CASEMENT WINDOW	10
W	900 x 1200	CASEMENT WINDOW	6
W1	1200 x 1200	CASEMENT WINDOW	
W	1800 x 1200	CASEMENT WINDOW	1
W1A	900 x 1200	CASEMENT WINDOW	
W1A	900 x 1200	CASEMENT WINDOW	2
V	900 x 600	CASEMENT VENTILATOR	6
EG		STRUCTURAL GLASS	
SS		SLIDING SHUTTER	

Sill Height : 750 mm
Lintel Height : 2250 mm

AREA STATEMENT

BASEMENT FLOOR	1621 SQM
GROUND FLOOR	2808 SQM
FIRST FLOOR	2768 SQM
SECOND FLOOR	881 SQM
TOTAL	8133 SQM

REVISIONS

NOS.	DATE	DESCRIPTION	DWN	CKD.
00	30-12-2015			

HITES
HIL INFRA TECH SERVICES LTD
(A fully owned subsidiary of HLL Lifecare Ltd.)
(A Government of India Enterprise)
THIRUVANANTHAPURAM-6
TEL: 0471-2365872, 2365873
FAX: 0471- 2368144
web : www.lifecarehll.com

PROJECT TITLE

PROPOSED BLOOD BAG FACTORY, KONNI

DRAWING TITLE

SECOND FLOOR PLAN

ARCHITECTURAL DRAWING

DATE: 30-12-15 | SCALE : 1:200

DRG. NO.
HLL/IDD/MCC/RCC/CLT/2015-16/A6

ARCHITECT

NOTE

1. ALL DIMENSIONS ARE IN MILLIMETRES
2. DO NOT SCALE THE DRAWING
3. DISCAIMER :THESE DRAWINGS ARE THE SOLE PROPERTY OF HLL LIFECARE LTD. NO CHANGES OR COPIES CAN BE MADE WITHOUT CONSENT