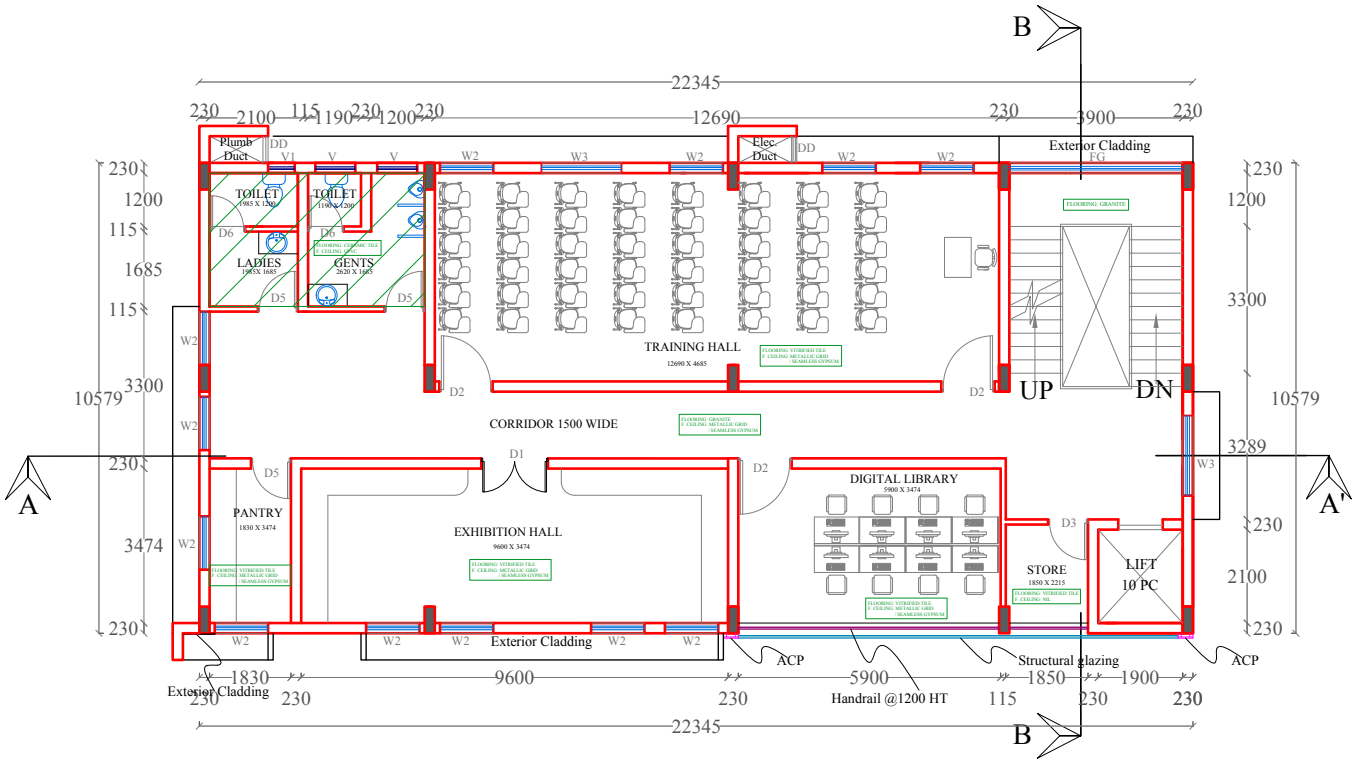

SECOND FLOOR

Area 236 sq m

SCHEDULE OF JOINERIES - SECOND FLOOR

MARK	SIZE	TYPE	No.
		DOORS	
SD	2000x2400	TOUGHENED GLASS SLIDING DOOR	
TD1	1800x2250	FRAMELESS TOUGHENED GLASS DOOR	
TD2	1200x2250	FRAMELESS TOUGHENED GLASS DOOR	
TD3	1000x2250	FRAMELESS TOUGHENED GLASS DOOR	
FRD	1500x2250	FIRE RATED DOOR	
D0	1800x2250	HALF GLAZED ALUMINIUM DOOR	
D1	1500x2250	HALF GLAZED ALUMINIUM DOOR	
D2	1200x2250	HALF GLAZED ALUMINIUM DOOR	
D3	1000x2250	HALF GLAZED ALUMINIUM DOOR	
D4	900 x2250	HALF GLAZED ALUMINIUM DOOR	
D5	900 x2250	PVC DOOR (PH.TOILET)	
D6	800 x2100	PVC DOOR (TOILET)	
FD	900 x1500	FIRE DUCT DOOR	
DD	900 x1500	DUCT DOOR	
		WINDOWS	
W3	1800 x 1500	GLAZED ALUMINIUM WINDOW	
W'	1500 x 1500	GLAZED ALUMINIUM WINDOW	
W2	1200 x 1500	GLAZED ALUMINIUM WINDOW	
FW	1800 x 1500	GLAZED ALUMINIUM FIXED WINDOW	
FW-1	3000 x 1500	GLAZED ALUMINIUM FIXED WINDOW	
FW-2	1200 x 1500	GLAZED ALUMINIUM FIXED WINDOW	
V	900 x 600	GLAZED ALUMINIUM VENTILATOR	
RS	AS PER DESIGN	ROLLING SHUTTER	

Sill Height : 750 mm
Lintel Height : 2250 mm

AREA

	GROUND FLOOR	FIRST FLOOR	SECOND FLOOR	TERRACE
AREA	236 Sq m	236 Sq m	236 Sq m	32 Sq m

TOTAL AREA = 740 Sq m

REVISIONS

NOS.	DATE:	DESCRIPTION	DWN	CKD
R0	14-03-16	INITIAL DWG	CAT	RVK
R1	04-05-17	REVISED AS PER CLIENT REQUEST	VISHNU	RVK
R2	22-05-17	REVISED AS PER CLIENT REQUEST	AHANA	DGM
R3	07-08-17	REVISED AS PER CLIENT REQUEST	VISHNU	RVK

CONSULTANTS:

HITES
HLL INFRA TECH SERVICES LTD
(A fully owned subsidiary of HLL Lifecare Ltd.)
(A Government of India Enterprise)
HLL Bhavan , Golden Jubilee Block,
Trivandrum, Kearala
Tel: +91 471 2775500 / 2355404
web : www.hllhites.com

PROJECT TITLE

PROPOSED OFFICE BUILDING
FOR FACTORIES & BOILERS DEPT.
KAKKANAD , KERALA

DRAWING TITLE

SECOND FLOOR PLAN

PRELIMINARY DRAWINGS

DATE: 14-03-2016

SCALE 1:50

DRG. NO.

HITES/F&B/OFFICE/KKD/2017-18/A4

JOB NO.

ARCHITECT

NOTE

1. ALL DIMENSIONS ARE IN MILLIMETRES
2. DO NOT SCALE THE DRAWING
3. DISCAIMER :THESE DRAWINGS ARE THE SOLE PROPERTY OF HLL LIFECARELTD. NO CHANGES OR COPIES CAN BE MADE WITHOUT CONSENT