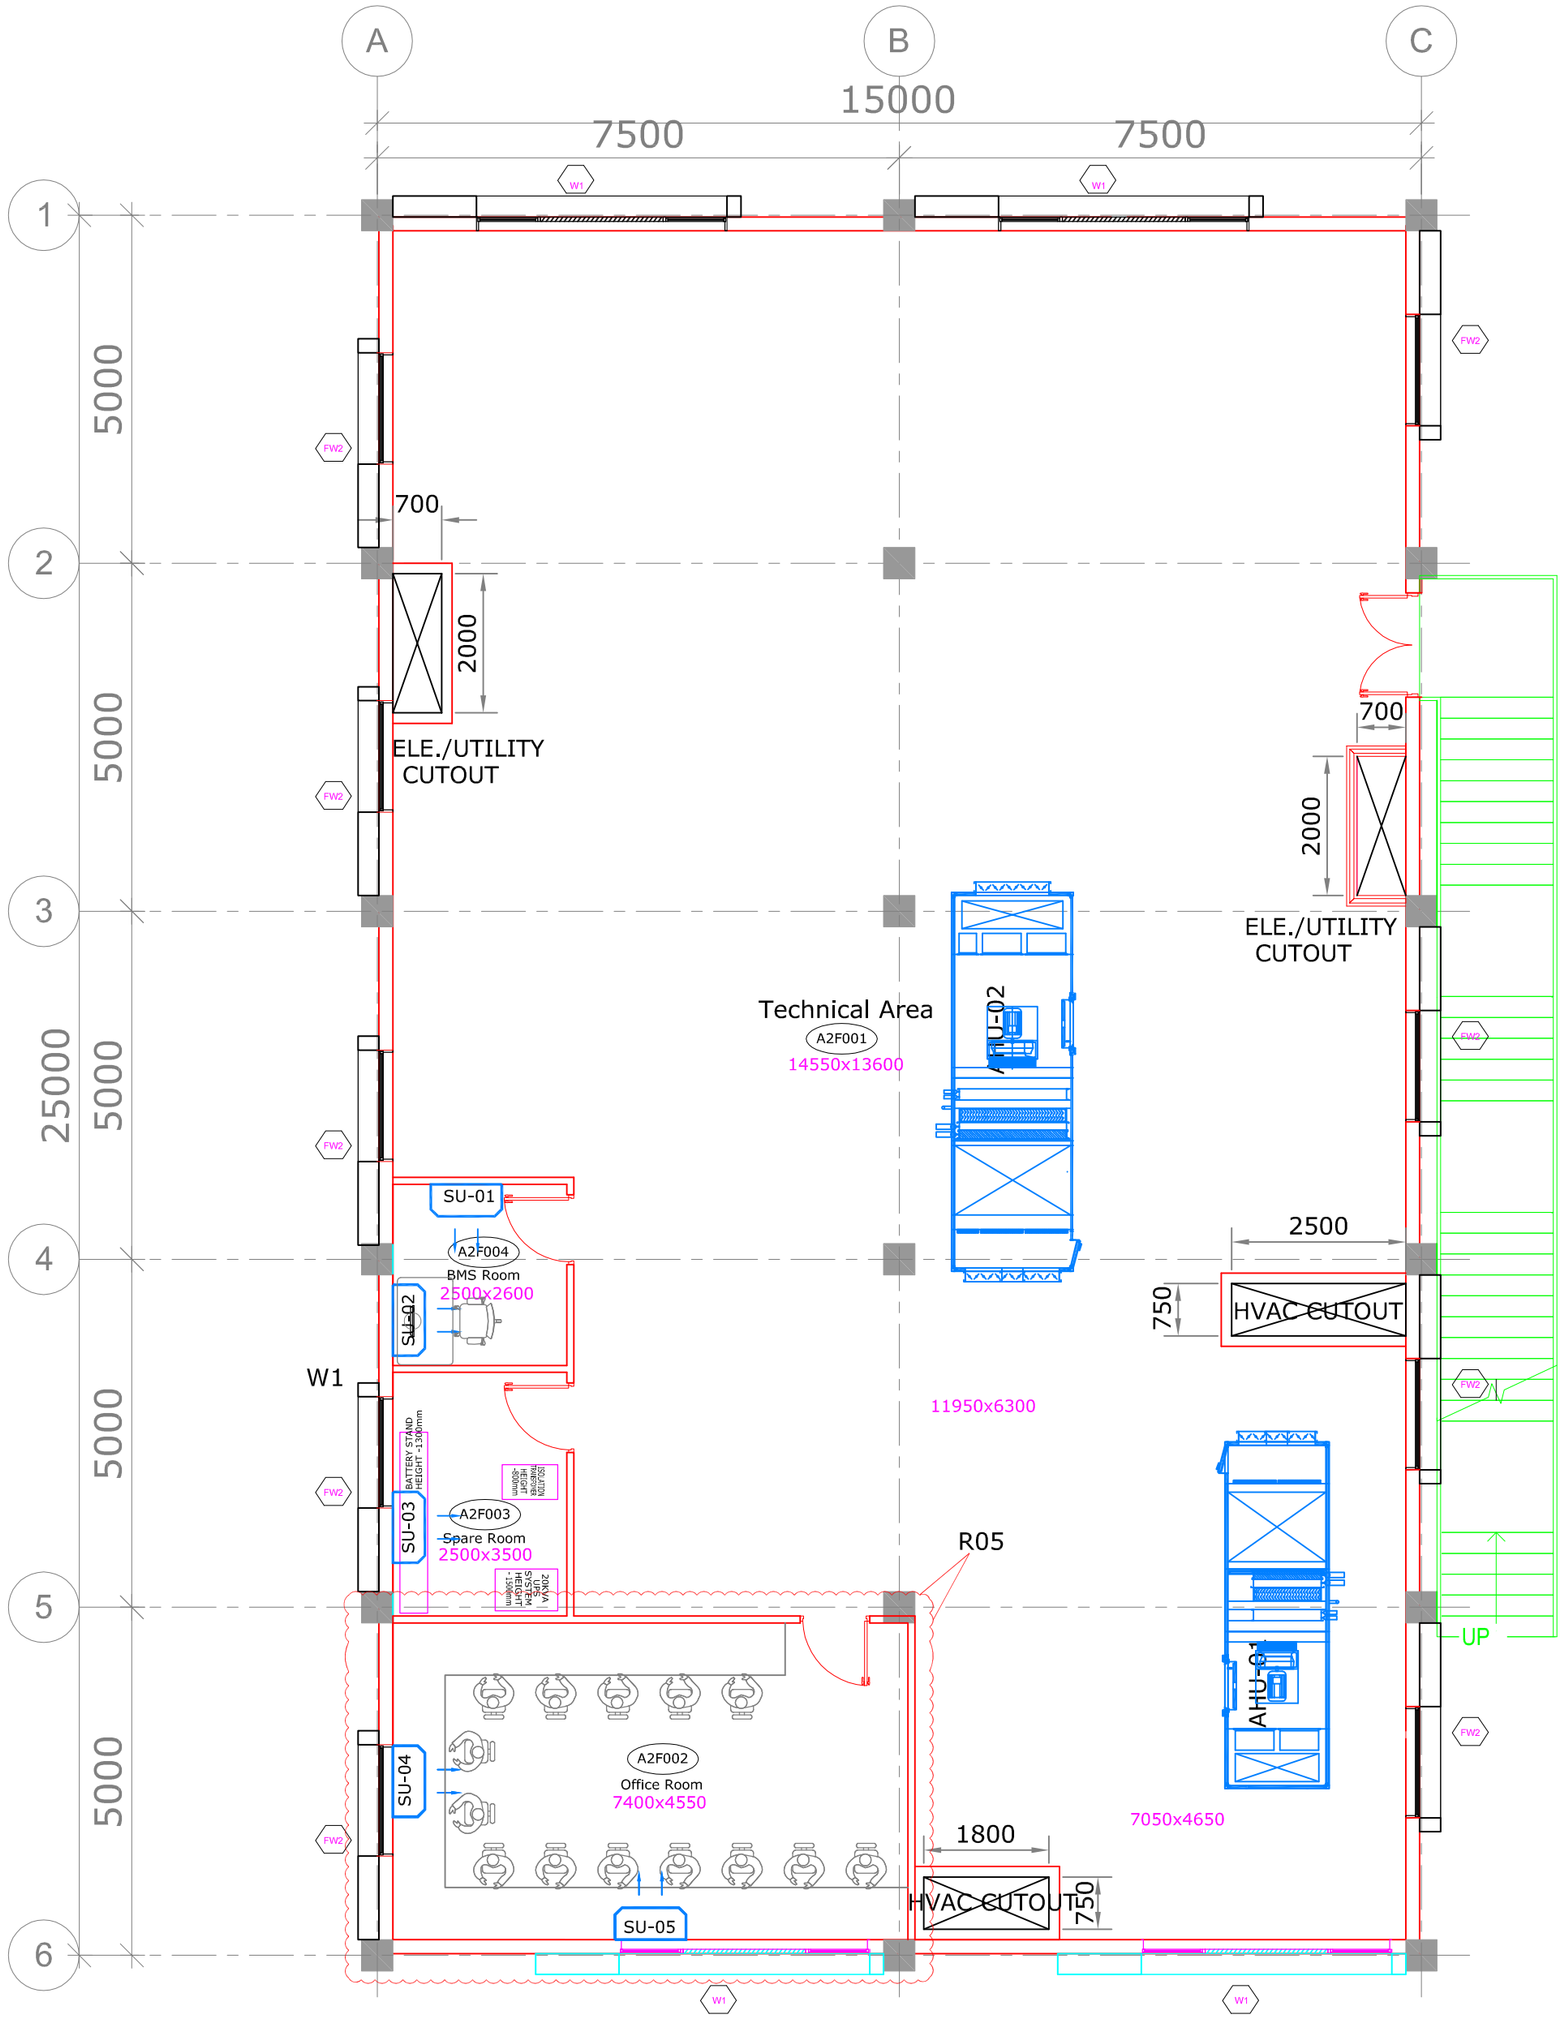

FIRST FLOOR PLAN

AREA = 394.00 Sq m

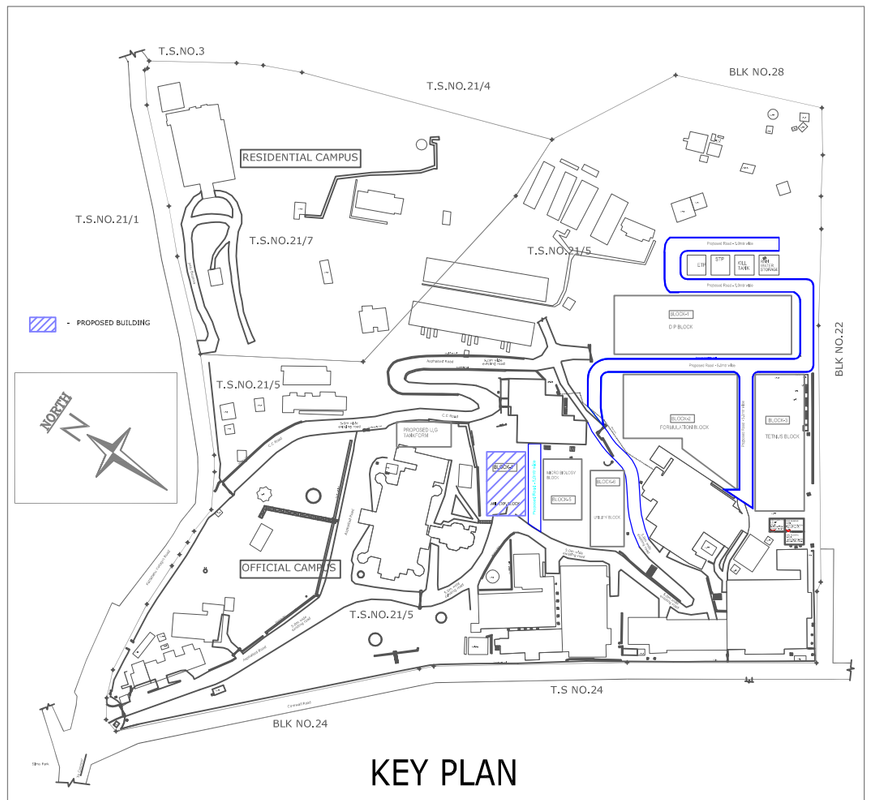

KEY PLAN

NORTH

Rev.	Date	Changed	Checked	Kind of revision	No. Of Prints	Date	Issued To
05	05.09.2013	LNKU	SLMU	Window Position and exterior wall revised. First Floor Room Rearrange, UPS Room Removed & Office Room (M1F002) Provided.			
04	29.07.2013	SAPL	NVNG	Rooms have been Interchanged			
03	11.12.2012	RKVR	NVNG	External stair case provided in the East side to access First Floor.			
02	15.02.2012	RKVR	NVNG	South west stair case modified.			
01	22.12.2011	SRTR	NVNG	AS PER CLIENT'S COMMENTS AT SITE DATE:-19.12.2011 & 20.12.2011	--	--	--

Project:

HLL LIFECARE LIMITED.
PASTEUR INSTITUTE OF INDIA, COONOOR

Project No.: 110831

Location: COONOOR

Description:

PROPOSED CONCEPTUAL LAYOUT OF ANIMAL EXPERIMENT FIRST FLOOR PLAN

nne pharmaplan

NNE Pharmaplan India Limited
#12, Achiah Shetty Layout,
Bangalore - 560 080., INDIA.

	Date	Name
Drawn	15.09.2011	PJNJ
Checked	20.09.2011	SVVB/NVNR
Approved	22.09.2011	NARP/KLHE
Scale-1:150	Units : mm	Size : A2
Drawing no: NPI/110831/LYT(GEN)/A2-02		Rev. 05

THE INFORMATION CONTAINED HEREIN IS CONFIDENTIAL AND NOT FOR PUBLICATION, BEING THE PROPERTY OF NNE PHARMAPLAN INDIA LIMITED. THE INFORMATION HAS BEEN ISSUED ON THE UNDERSTANDING THAT OTHERS SHALL NOT COPY OR COMMUNICATE TO A THIRD PARTY WITHOUT AUTHORISATION IN WRITING FROM NNE PHARMAPLAN INDIA LIMITED.