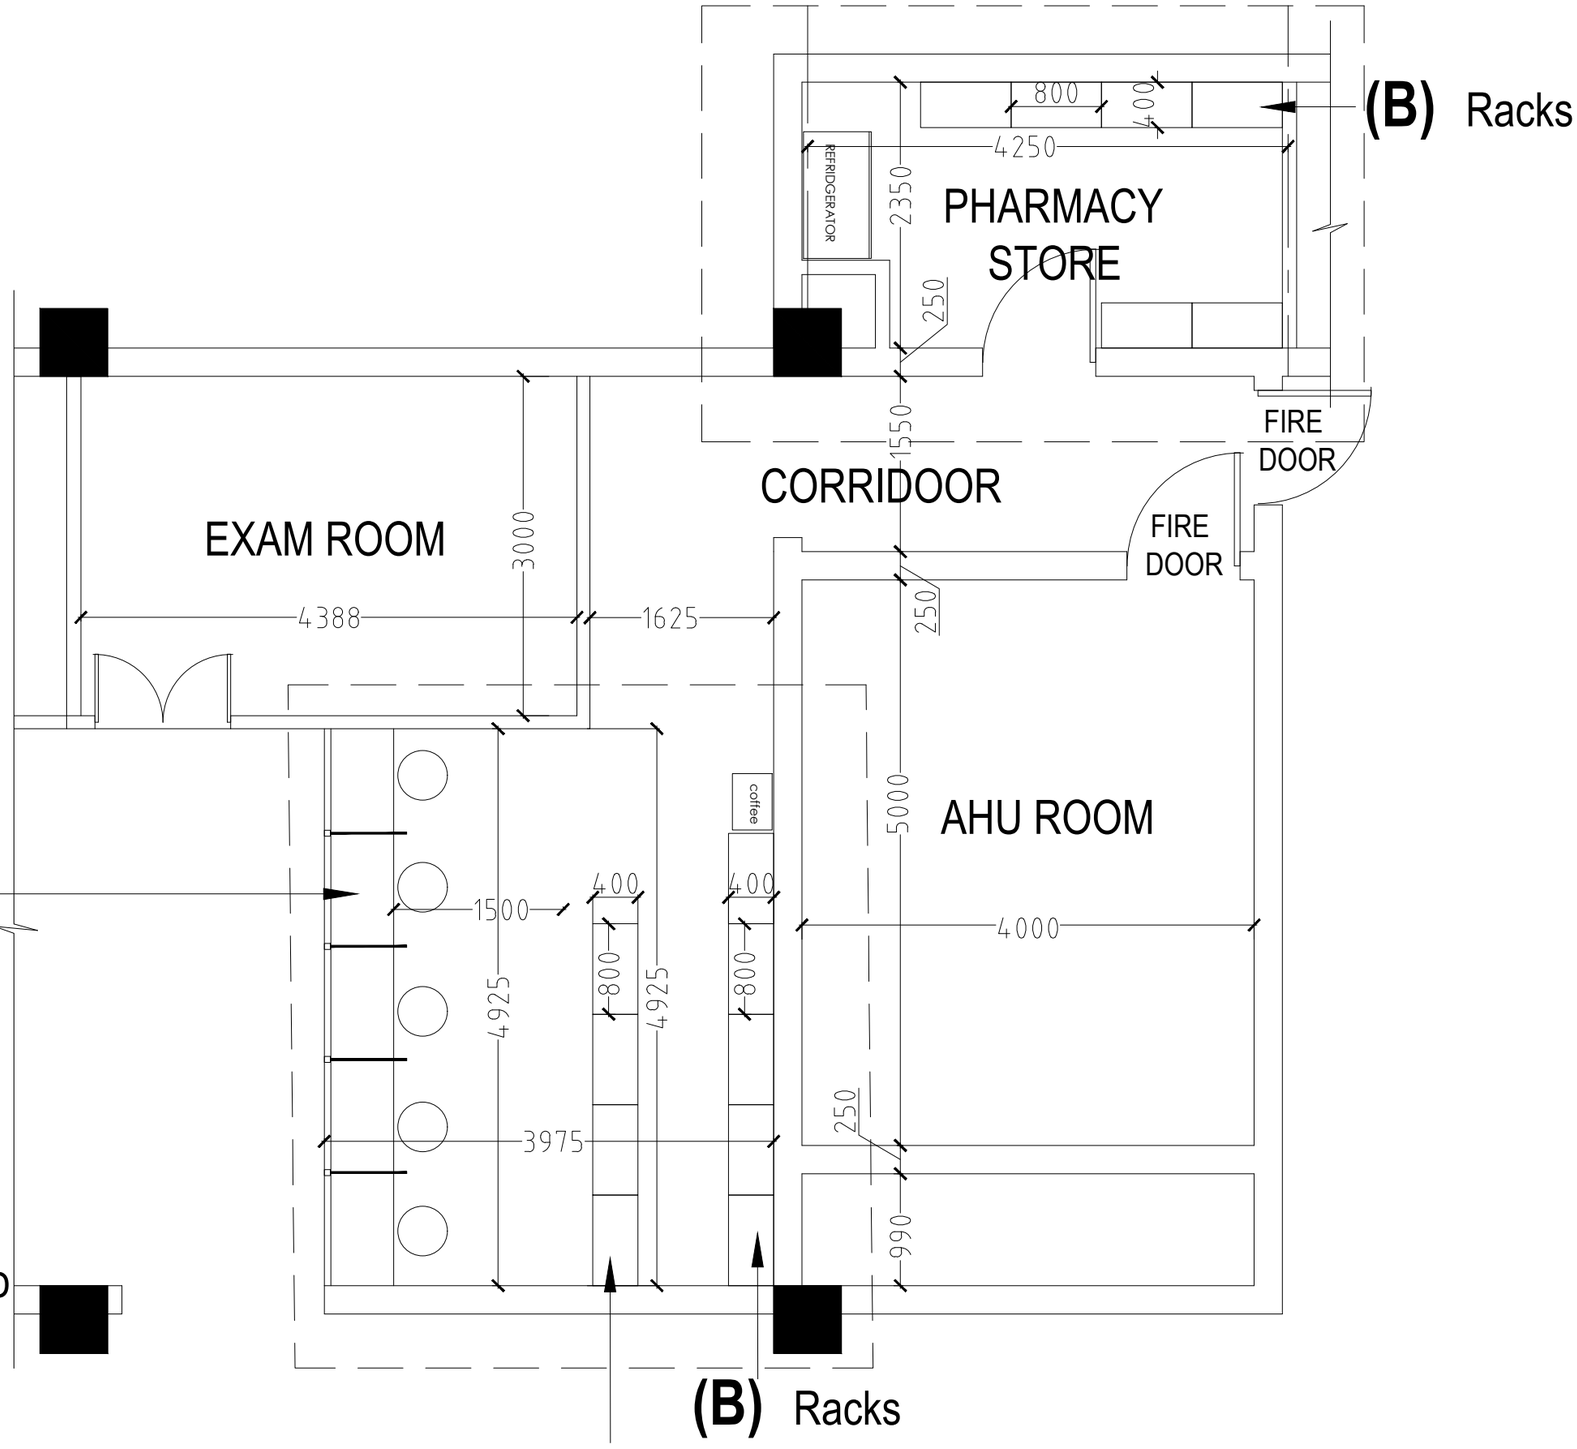

(A) 850 mm high dispensing counter. 12mm thick acrylic sheet to be used for counter top on 20 mm thick commercial ply wood .Display unit with 18 mm thick prelaminated shelves to be inbuilt in counter as/design.

(C.) 900 mm high storage unit with laminated top.400 mm deep prelaminated storage unit with 18mm thick prelaminated shelves and shutters fixed with auto hinges to be provided.

NOS.	DATE	DESCRIPTION	DWN	CKD.
REVISIONS				

CLIENT

HITES
HLL INFRATECH SERVICES LTD

PROJECT TITLE
PROPOSED AMRIT PHARMACY AT AIIMS,PATNA

CLIENT'S SIGNATURE

ARCHITECT'S SIGNATURE

DRAWING TITLE
PROPOSED AMRIT PHARMACY AT AIIMS,PATNA
LAYOUT PLAN

DATE: 19-02-2016

SCALE 1:50

DRG. NUMBER
AMR/ PAT/001