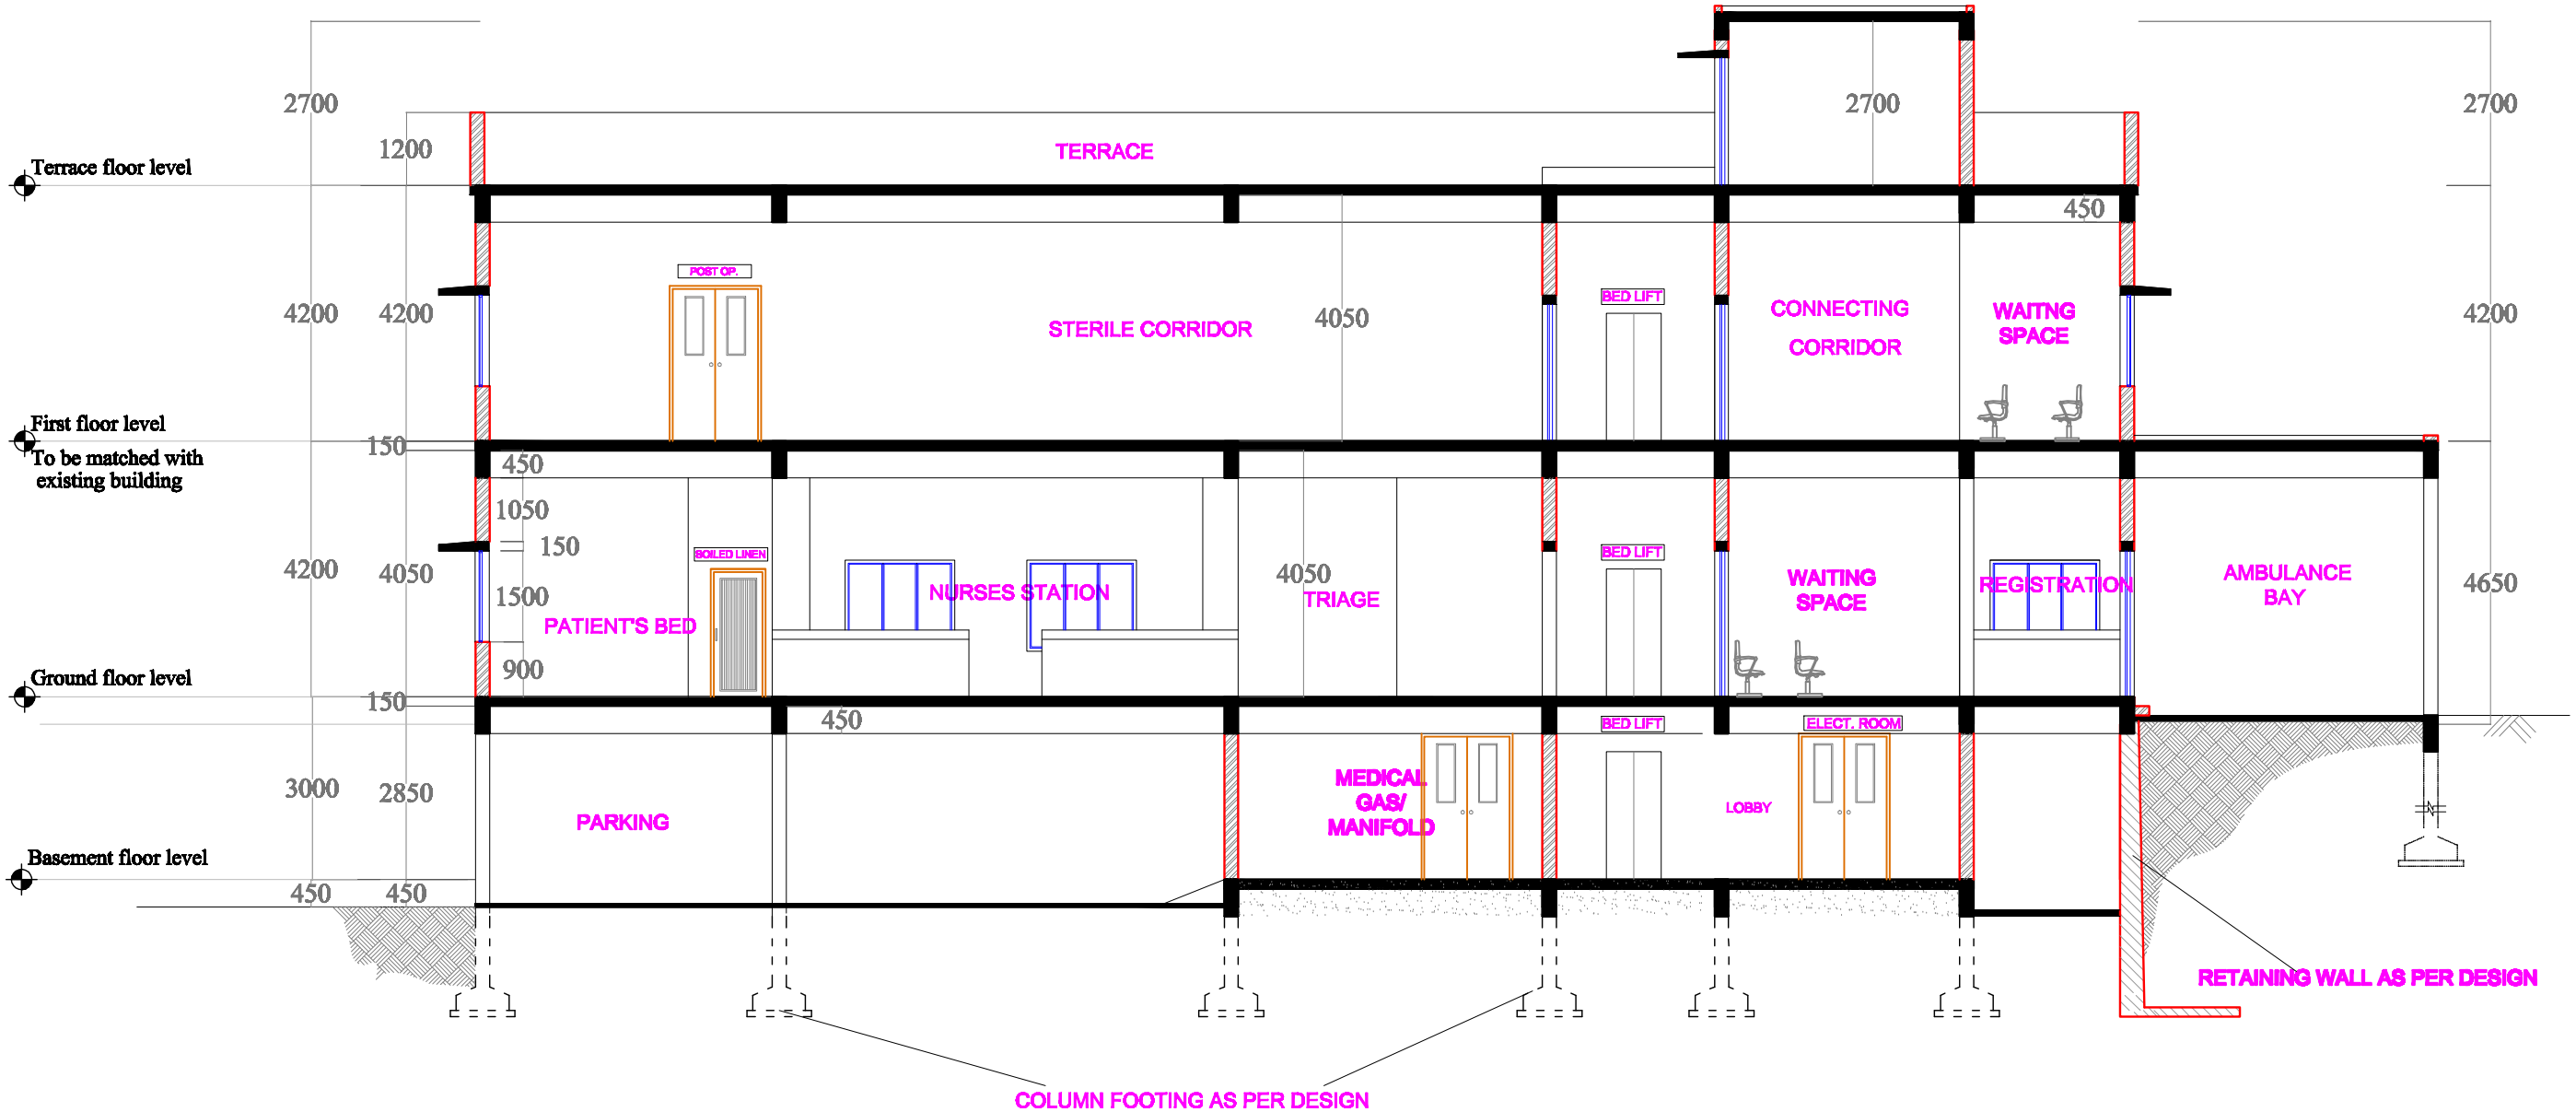

CONSULTANTS:

H L L LIFE CARE LTD.
(A Government of India Enterprise)
INFRASTRUCTURE DEVELOPMENT DIVISION
VETTAMUKKU
THIRUVANANTHAPURAM-6
TEL.: 0471-2365872, 2365873
FAX: 0471- 2368144
web www.lifecarehll.com

ARCHITECTURAL DWG

PROJECT:-

PROPOSED EMERGENCY DEPT. FOR MEDICAL COLLEGE ,THRISSUR

DRAWING:-

SECTION AA

DRAWN BY:	RVK	SCALE:	NTS	ALL DIMENSIONS ARE IN MILLIMETRES.DO NOT SCALE THE DRAWING.
CHECKED BY:	CE	DATE:	07-04-2014	DISCLAIMER : THESE DRAWINGS ARE THE SOLE PROPERTY OF HLL LIFE CARE LTD. NO CHANGES OR COPIES CAN BE MADE WITHOUT CONSENT.

AREA

TOTAL

REVISION

DRAWING NO.
HLL/IDD/MCH/ED/TSR/2013-14/A5

SIGNATURE