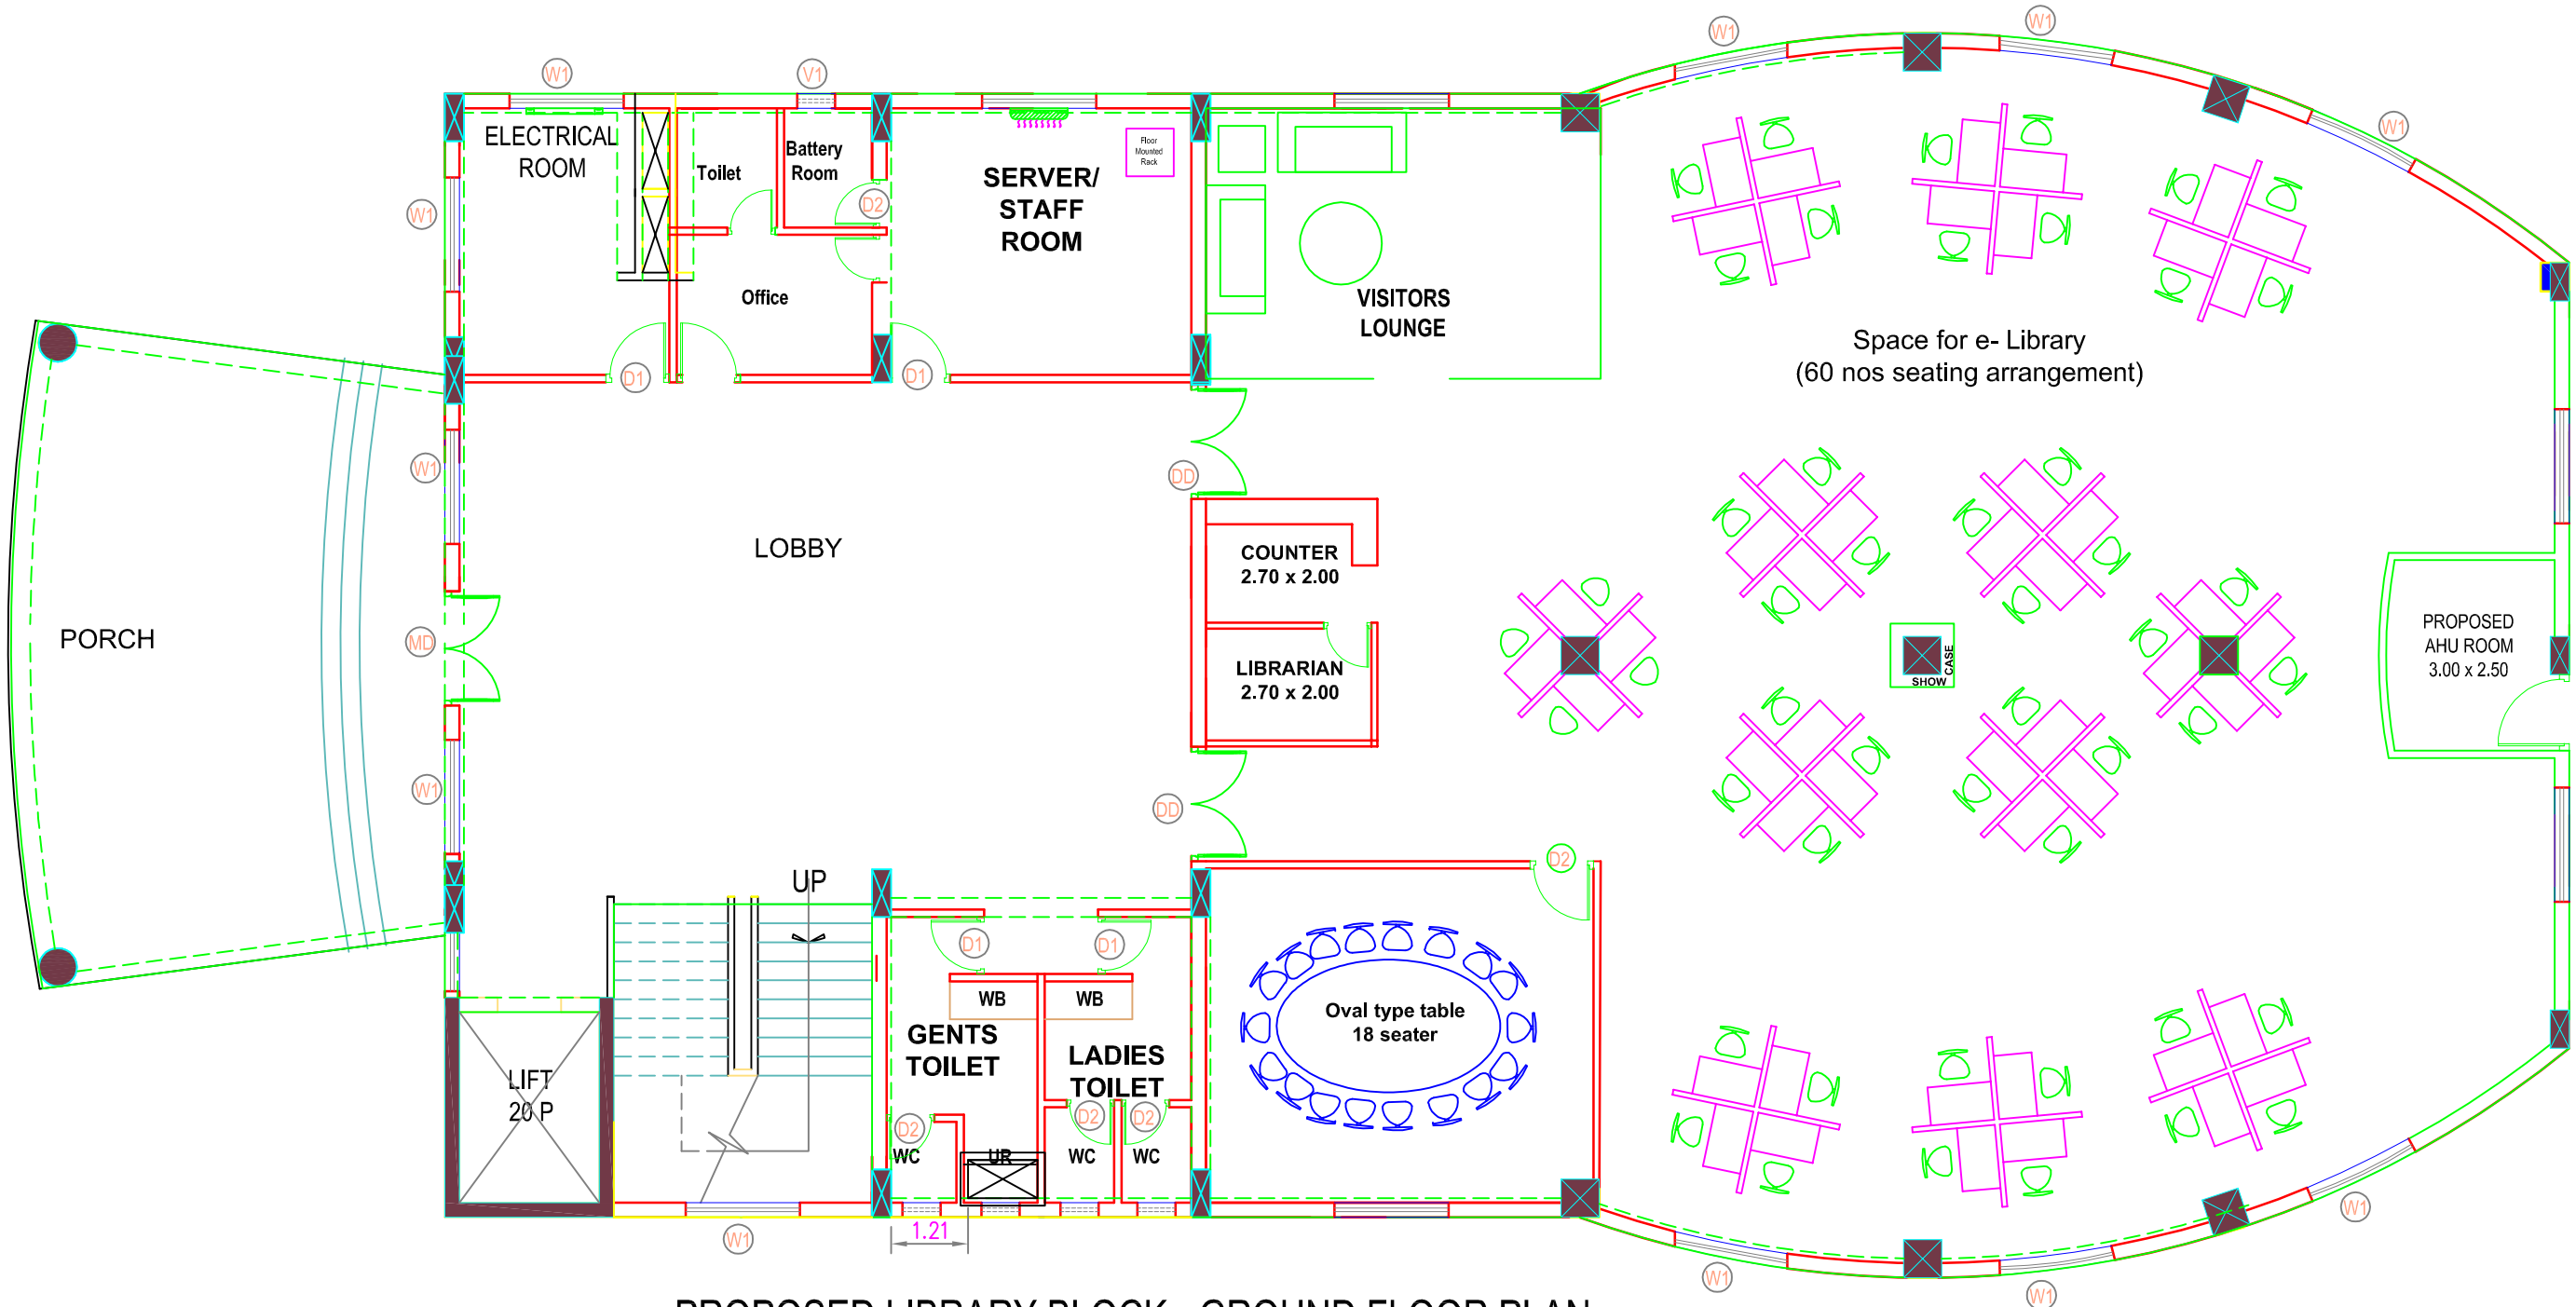


PROPOSED LIBRARY BLOCK - GROUND FLOOR PLAN

Reference for Item no -1
e-Library seating

| Client: | Consultant: |
|---|---|
| Kozhikode Medical College | HLL Lifecare Limited |