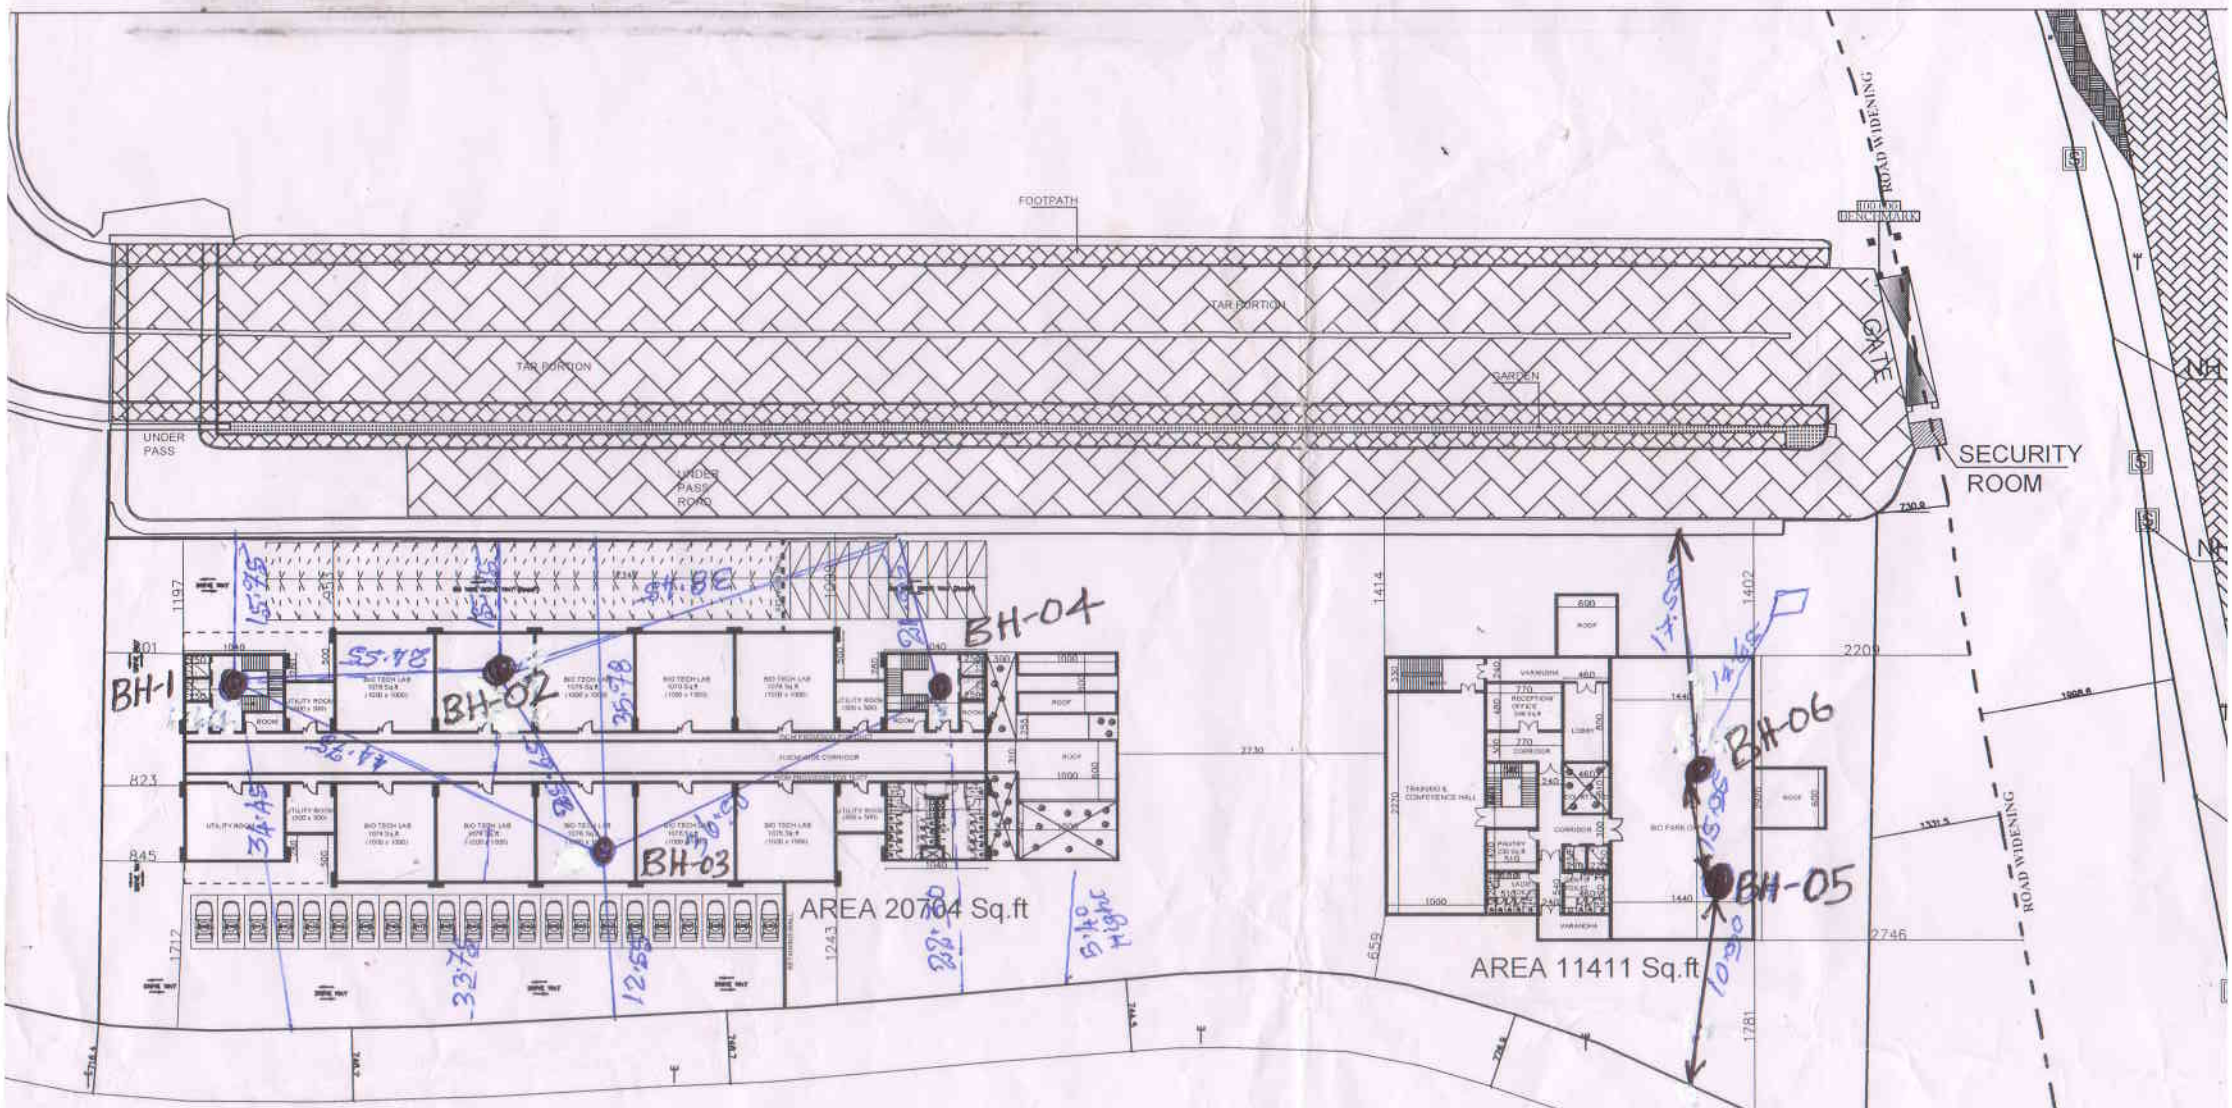

FIRST FLOOR PLAN

AREA 32115 Sq.ft

Fig.1 SITE PLAN - LOCATION OF BOREHOLES