DETAILS OF TABLES

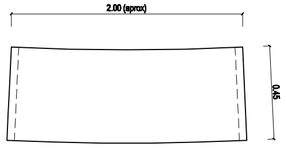

01/100 TABLE PLAN- TYP.
NOT TO SCALE

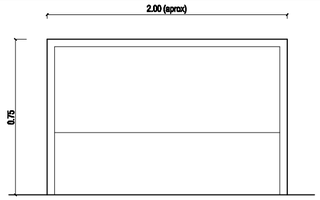

01/100 ELEVATION- FROM STAGE SIDE
NOT TO SCALE

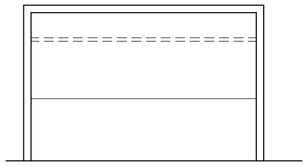

01/100 ELEVATION- FROM SEATING SIDE
NOT TO SCALE

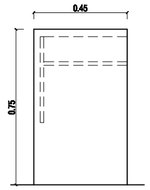

01/100 ELEVATION-SIDE
NOT TO SCALE

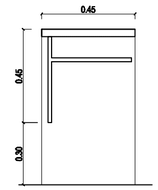

01/100 CROSS SECTION
NOT TO SCALE

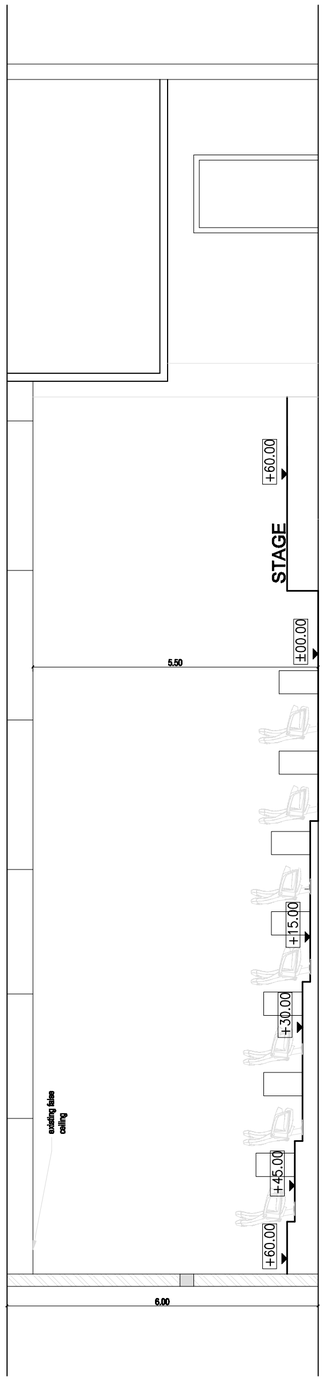

01/100 SECTIONAL PROFILE
NOT TO SCALE

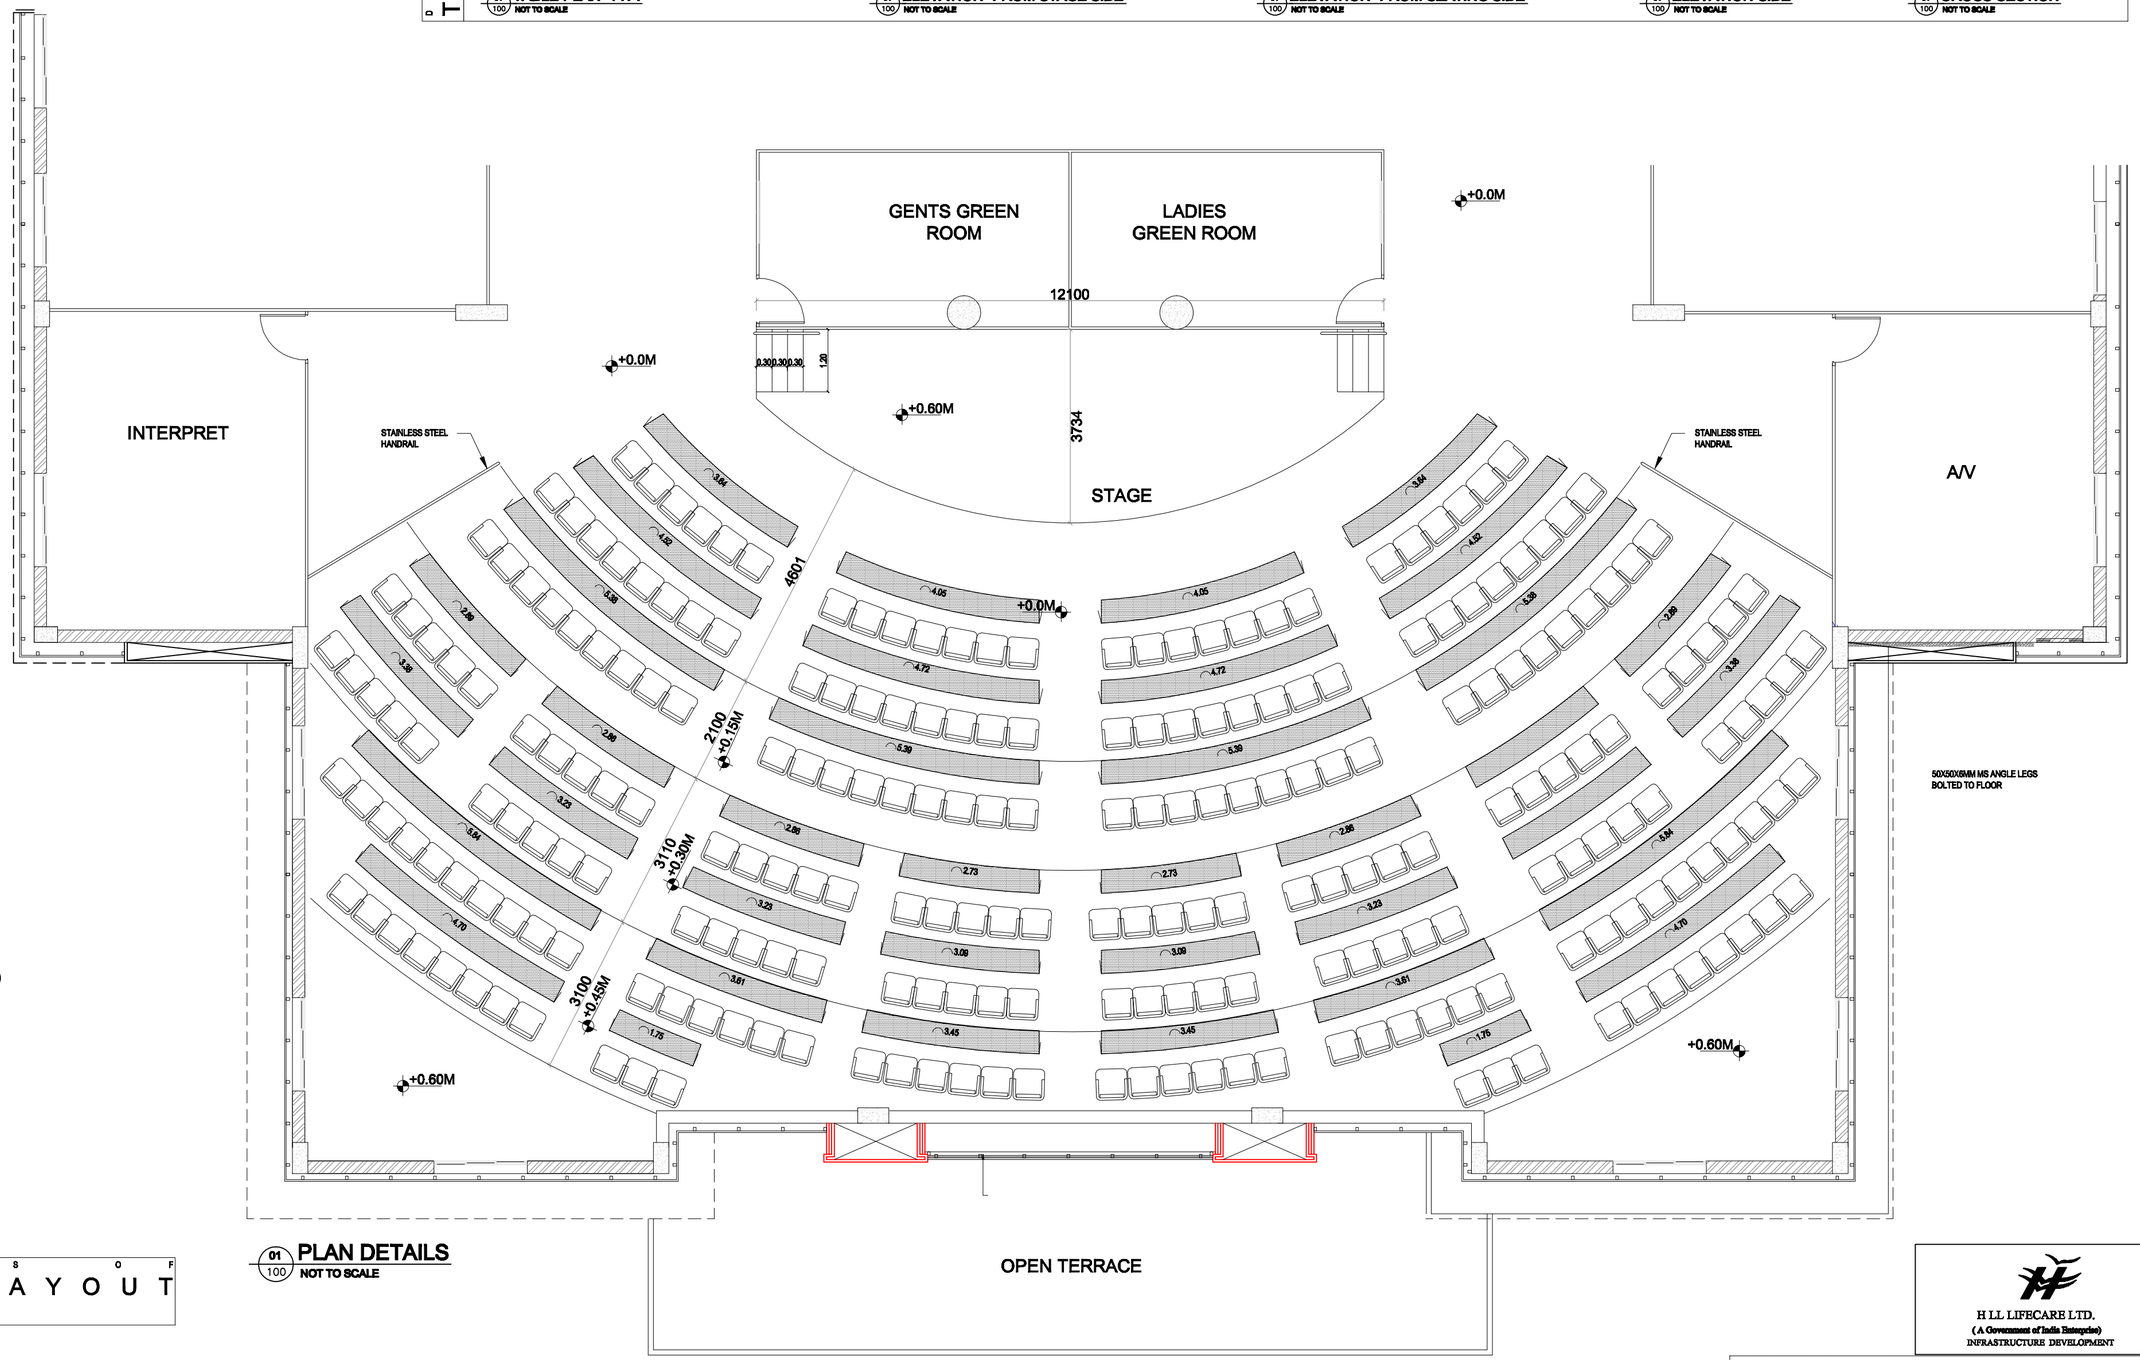

01/100 PLAN DETAILS
NOT TO SCALE

DETAILS OF SEATING LAYOUT

H LL LIFECARE LTD.
(A Government of India Enterprise)
INFRASTRUCTURE DEVELOPMENT

PROPOSED INTERIOR FOR SENATE HALL KUHS