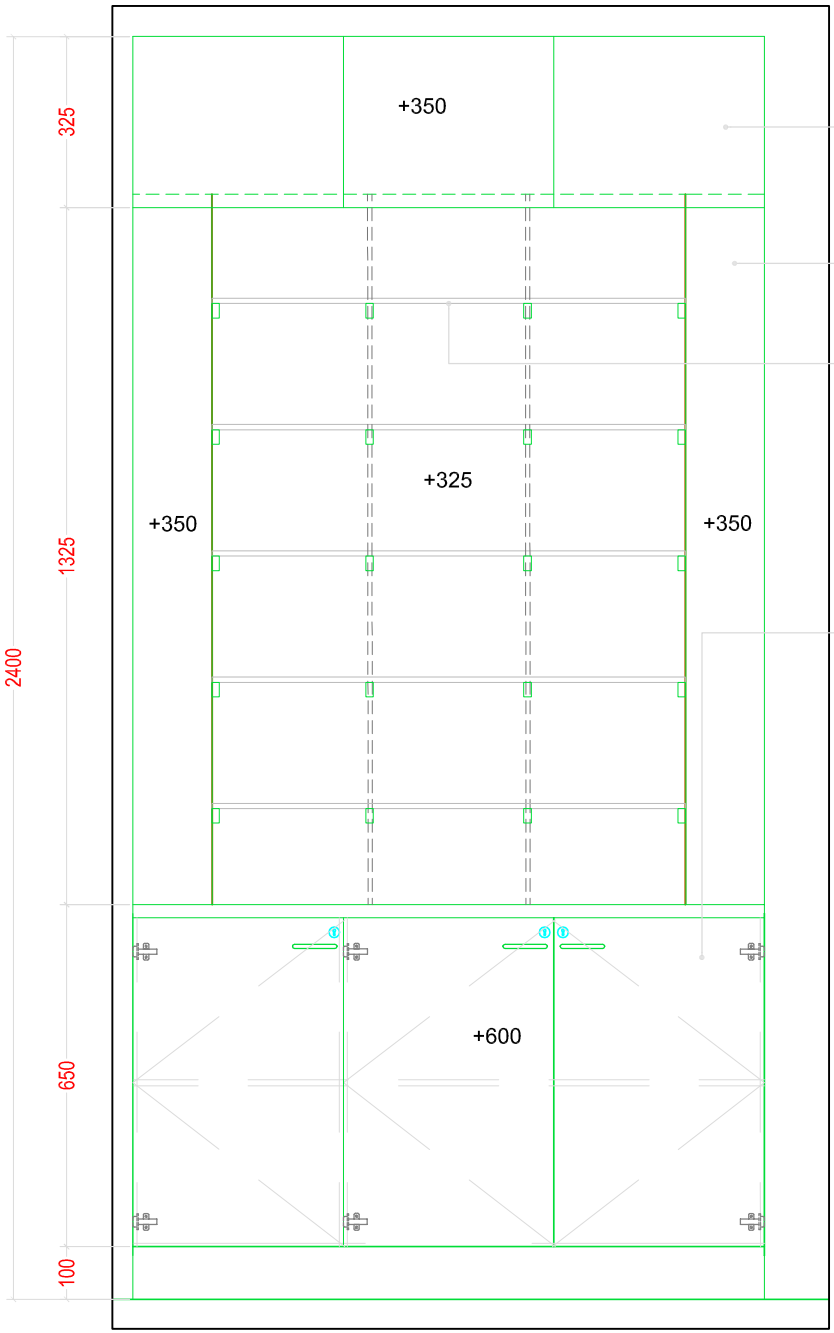

ELEVATION

300mm high,350mm depth storage with laminate (Greenlam-283 sky blue/Merino / Century/Eql) shutter as/design

150mmx350mm size box with laminate(Greenlam-283 sky blue/ Merino / Century/Eql) finish as/design

10/12mm thk toughened glass shelves fixed with aluminum channel as/app

750mm high 600mm depth storage with shutter finished with laminate (Greenlam-283 sky blue/Merino / Century/Eql) as/app

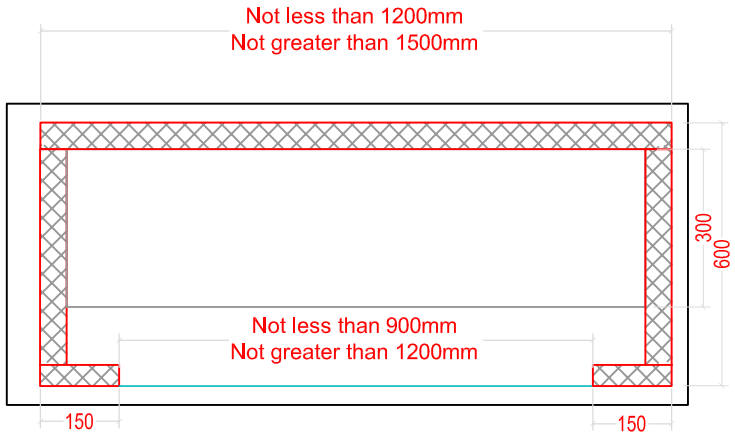

PLAN

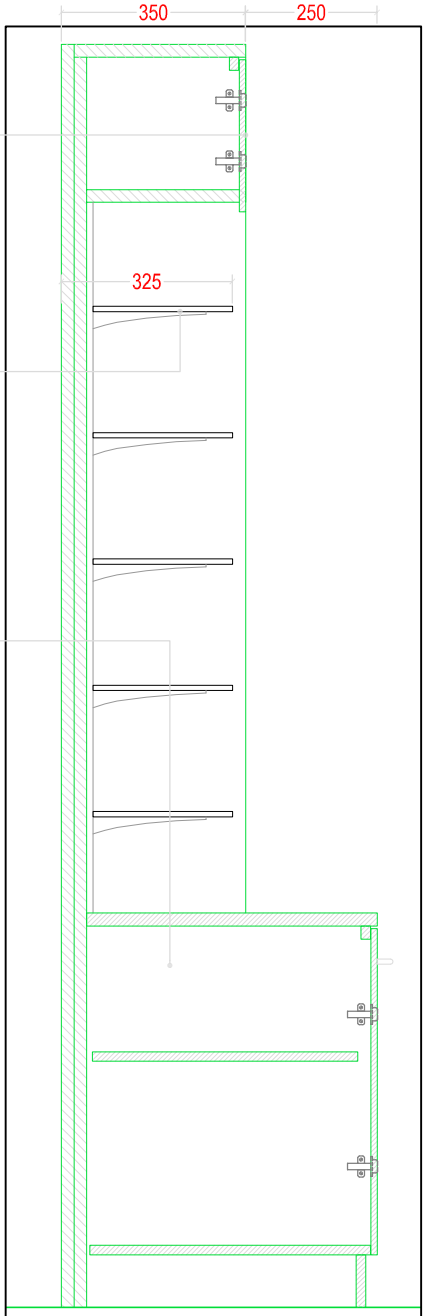

DWG. NO : P(60) DD01	REV NO : 01	DMS DESIGNS C1-2777, Sushant lok -I, Gurgaon – 122009 Tel:+91-124-4227638 Email:info@dmsdesigns.co.in Web: www.dmsdesigns.co.in
DWG. TITLE : Medicine storage-Safdarjung		
Scale : 1:50	PROJECT : PROPOSED LAYOUT OUT FOR AMRIT PHARMACY DELHI	
Checked By : JC		
Dealt By : JS		
Date : 29.01.16	STAGE : TENDER	REGISTERED :THIS DRAWING IS AN OFFICIAL PROPERTY OF DMS DESIGNS & CONSULTANTS-NEW DELHI