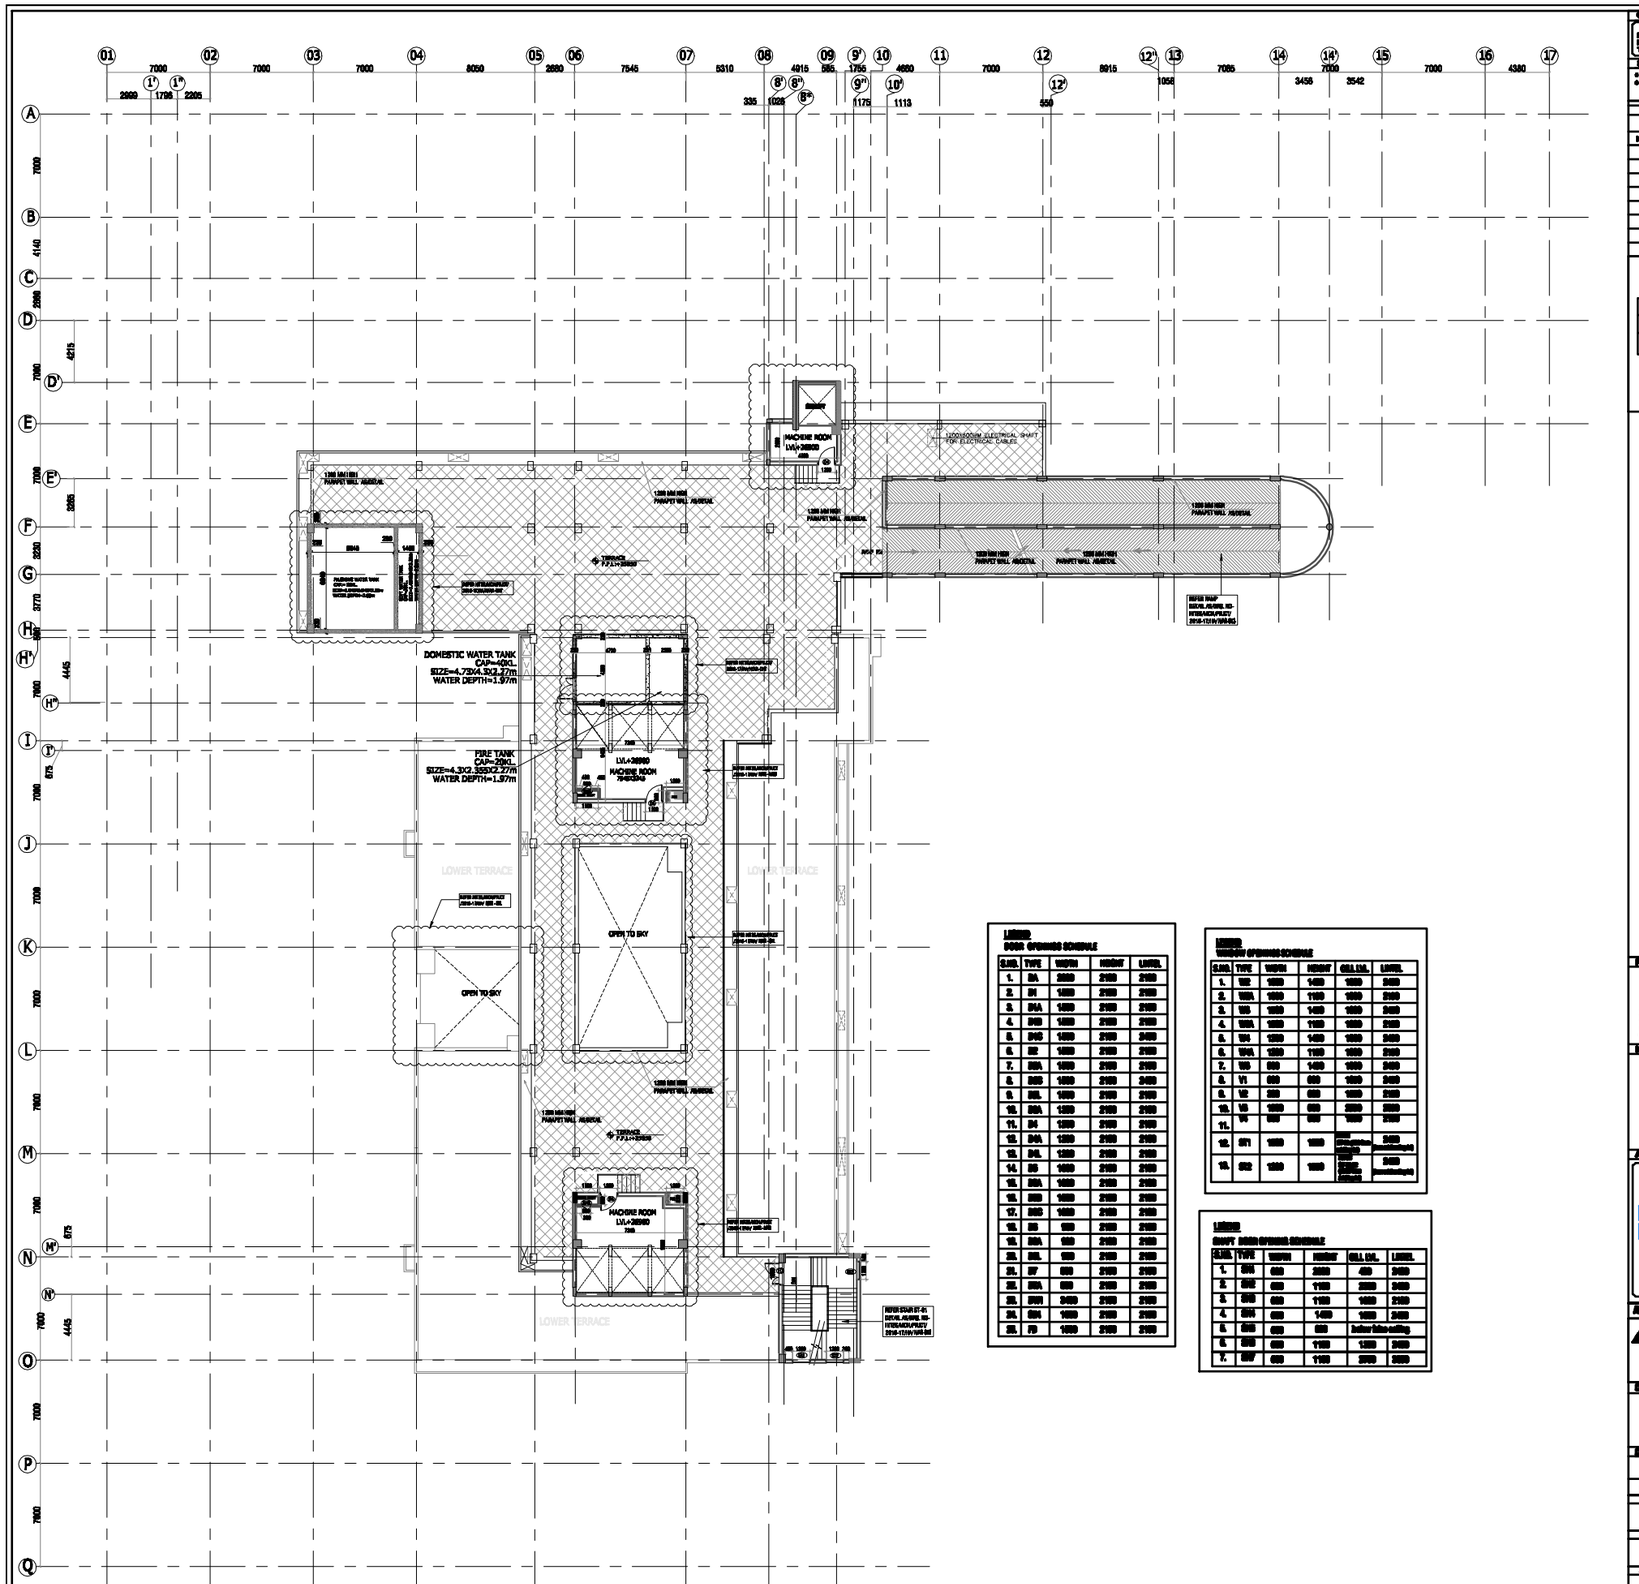
DOMESTIC WATER TANK
CAP=40KL
SIZE=4.75X4.3X3.77m
WATER DEPTH=1.97m
FIRE TANK
CAP=20KL
SIZE=4.3X2.325X2.27m
WATER DEPTH=1.97m
MACHINE ROOM
LVL=+29560
MACHINE ROOM
LVL=+29560
OPEN TO SKY
OPEN TO SKY
LOWER TERRACE
LOWER TERRACE
LOWER TERRACE
TERRACE
F.F.L=+29560
TERRACE
F.F.L=+29560
1200 MM HIGH PARAPET WALL
1200 MM HIGH PARAPET WALL
1200 MM HIGH PARAPET WALL