PROPOSED SITE LAYOUT FOR IRAPURAM FACTORY COCHIN, HLL LIFECARE LTD

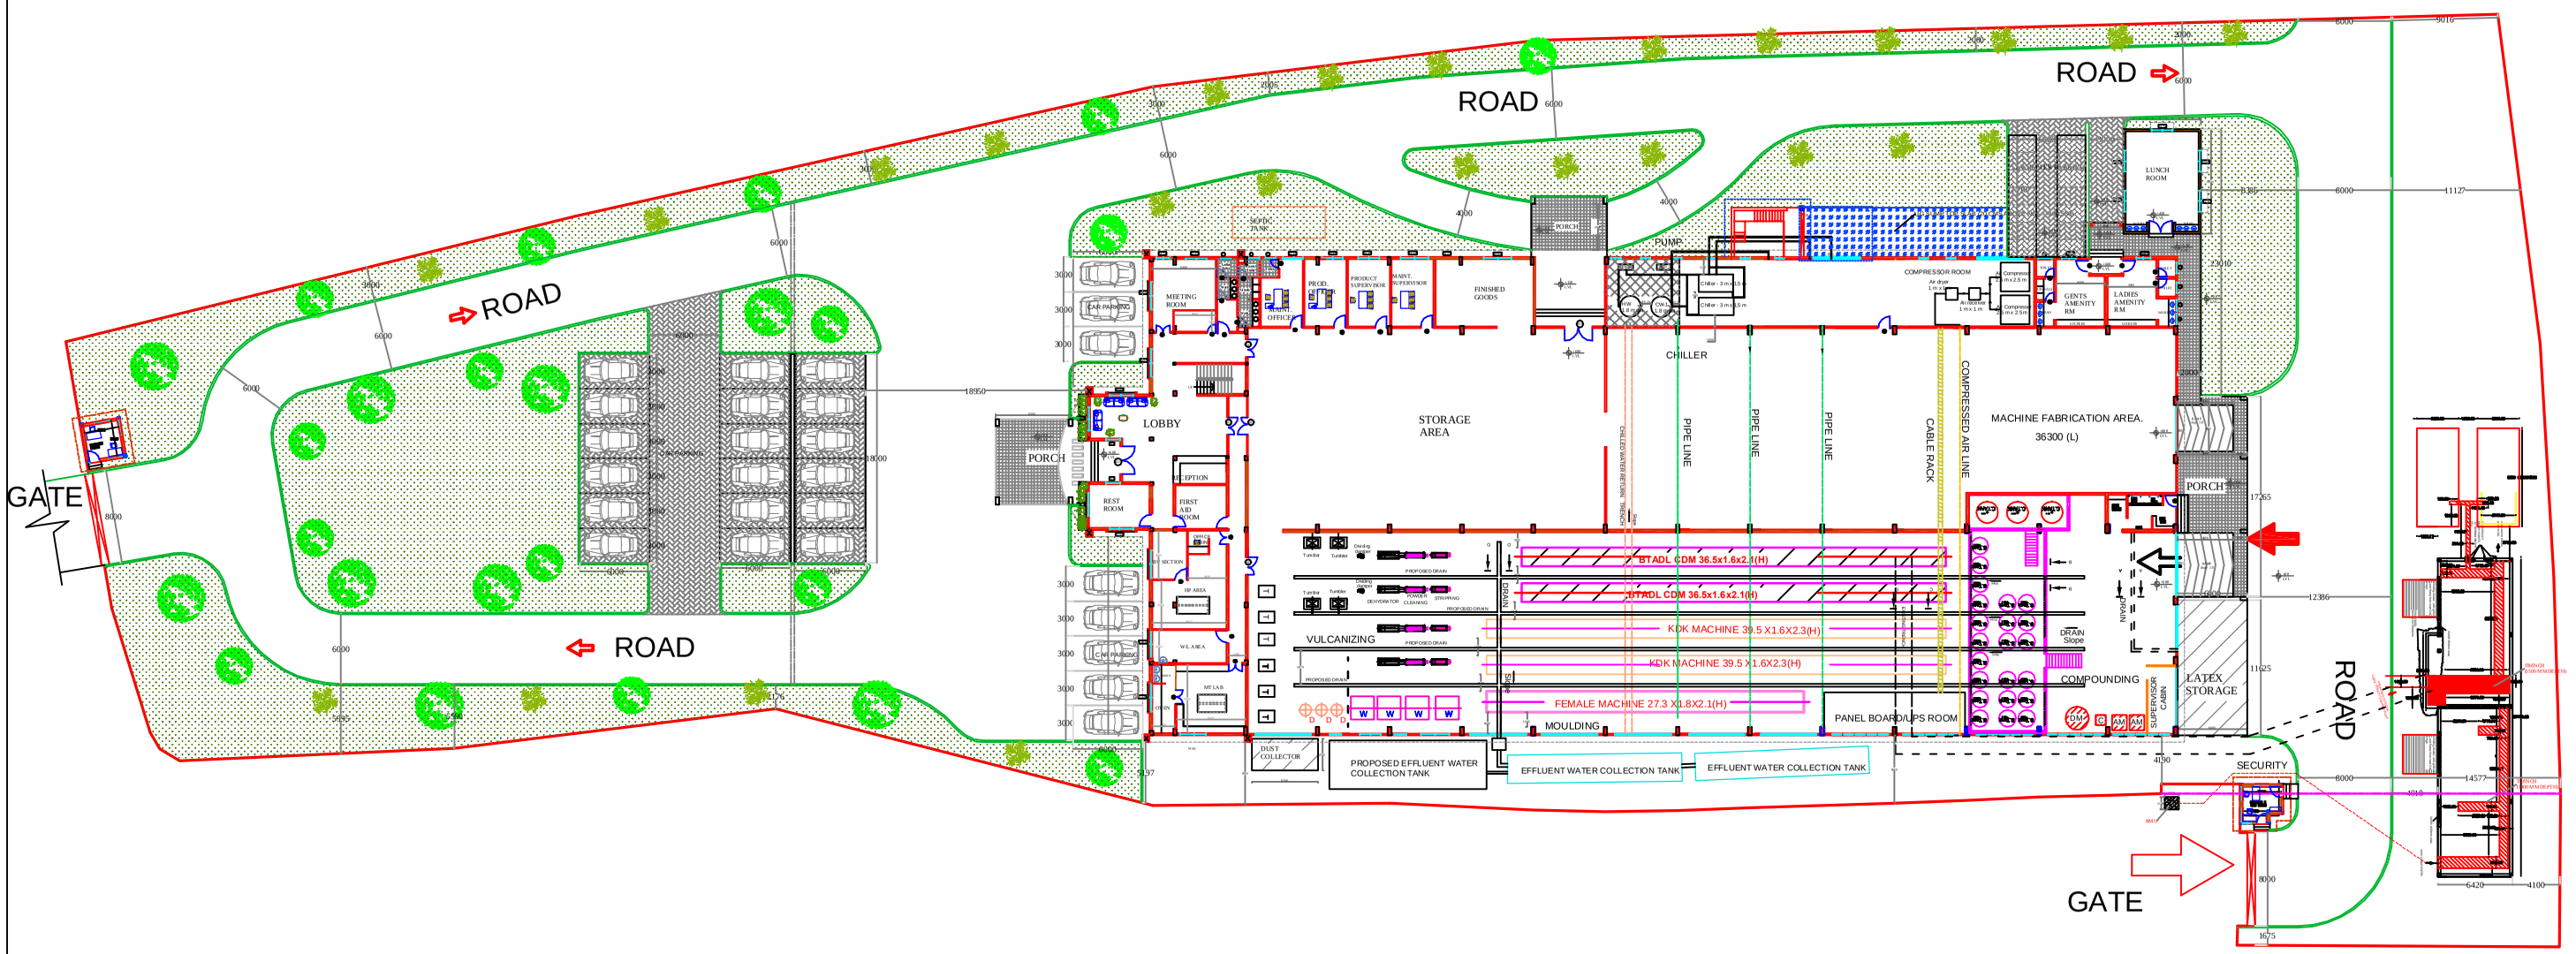

CONSULTANTS:

H L L LIFE CARE LTD.
(A Government of India Enterprise)
INFRASTRUCTURE DEVELOPMENT DIVISION
VETTAMUKKU
THIRUVANANTHAPURAM-6
TEL: 0471-2365872, 2365873
FAX: 0471- 2368144
web www.lifecarehll.com

ARCHITECTURAL DWG

PROJECT:-

PROPOSED LAYOUT FOR IRAPURAM FACTORY COCHIN, HLL LIFECARE LTD

DRAWING:-

SITE LAYOUT

DRAWN BY:	DD	**SCALE:**	NTS	ALL DIMENSIONS ARE IN MILLIMETRES. DO NOT SCALE THE DRAWING.	**AREA:**
CHECKED BY:	SM(C)	**DATE:**	18.07.2013	DISCLAIMER : THESE DRAWINGS ARE THE SOLE PROPERTY OF HLL LIFE CARE LTD. NO CHANGES OR COPIES CAN BE MADE WITHOUT CONSENT.	

REVISION

DRAWING NO.

HLL/IDD/IP/IFC/EKM/2013-14/A1

SIGNATURE